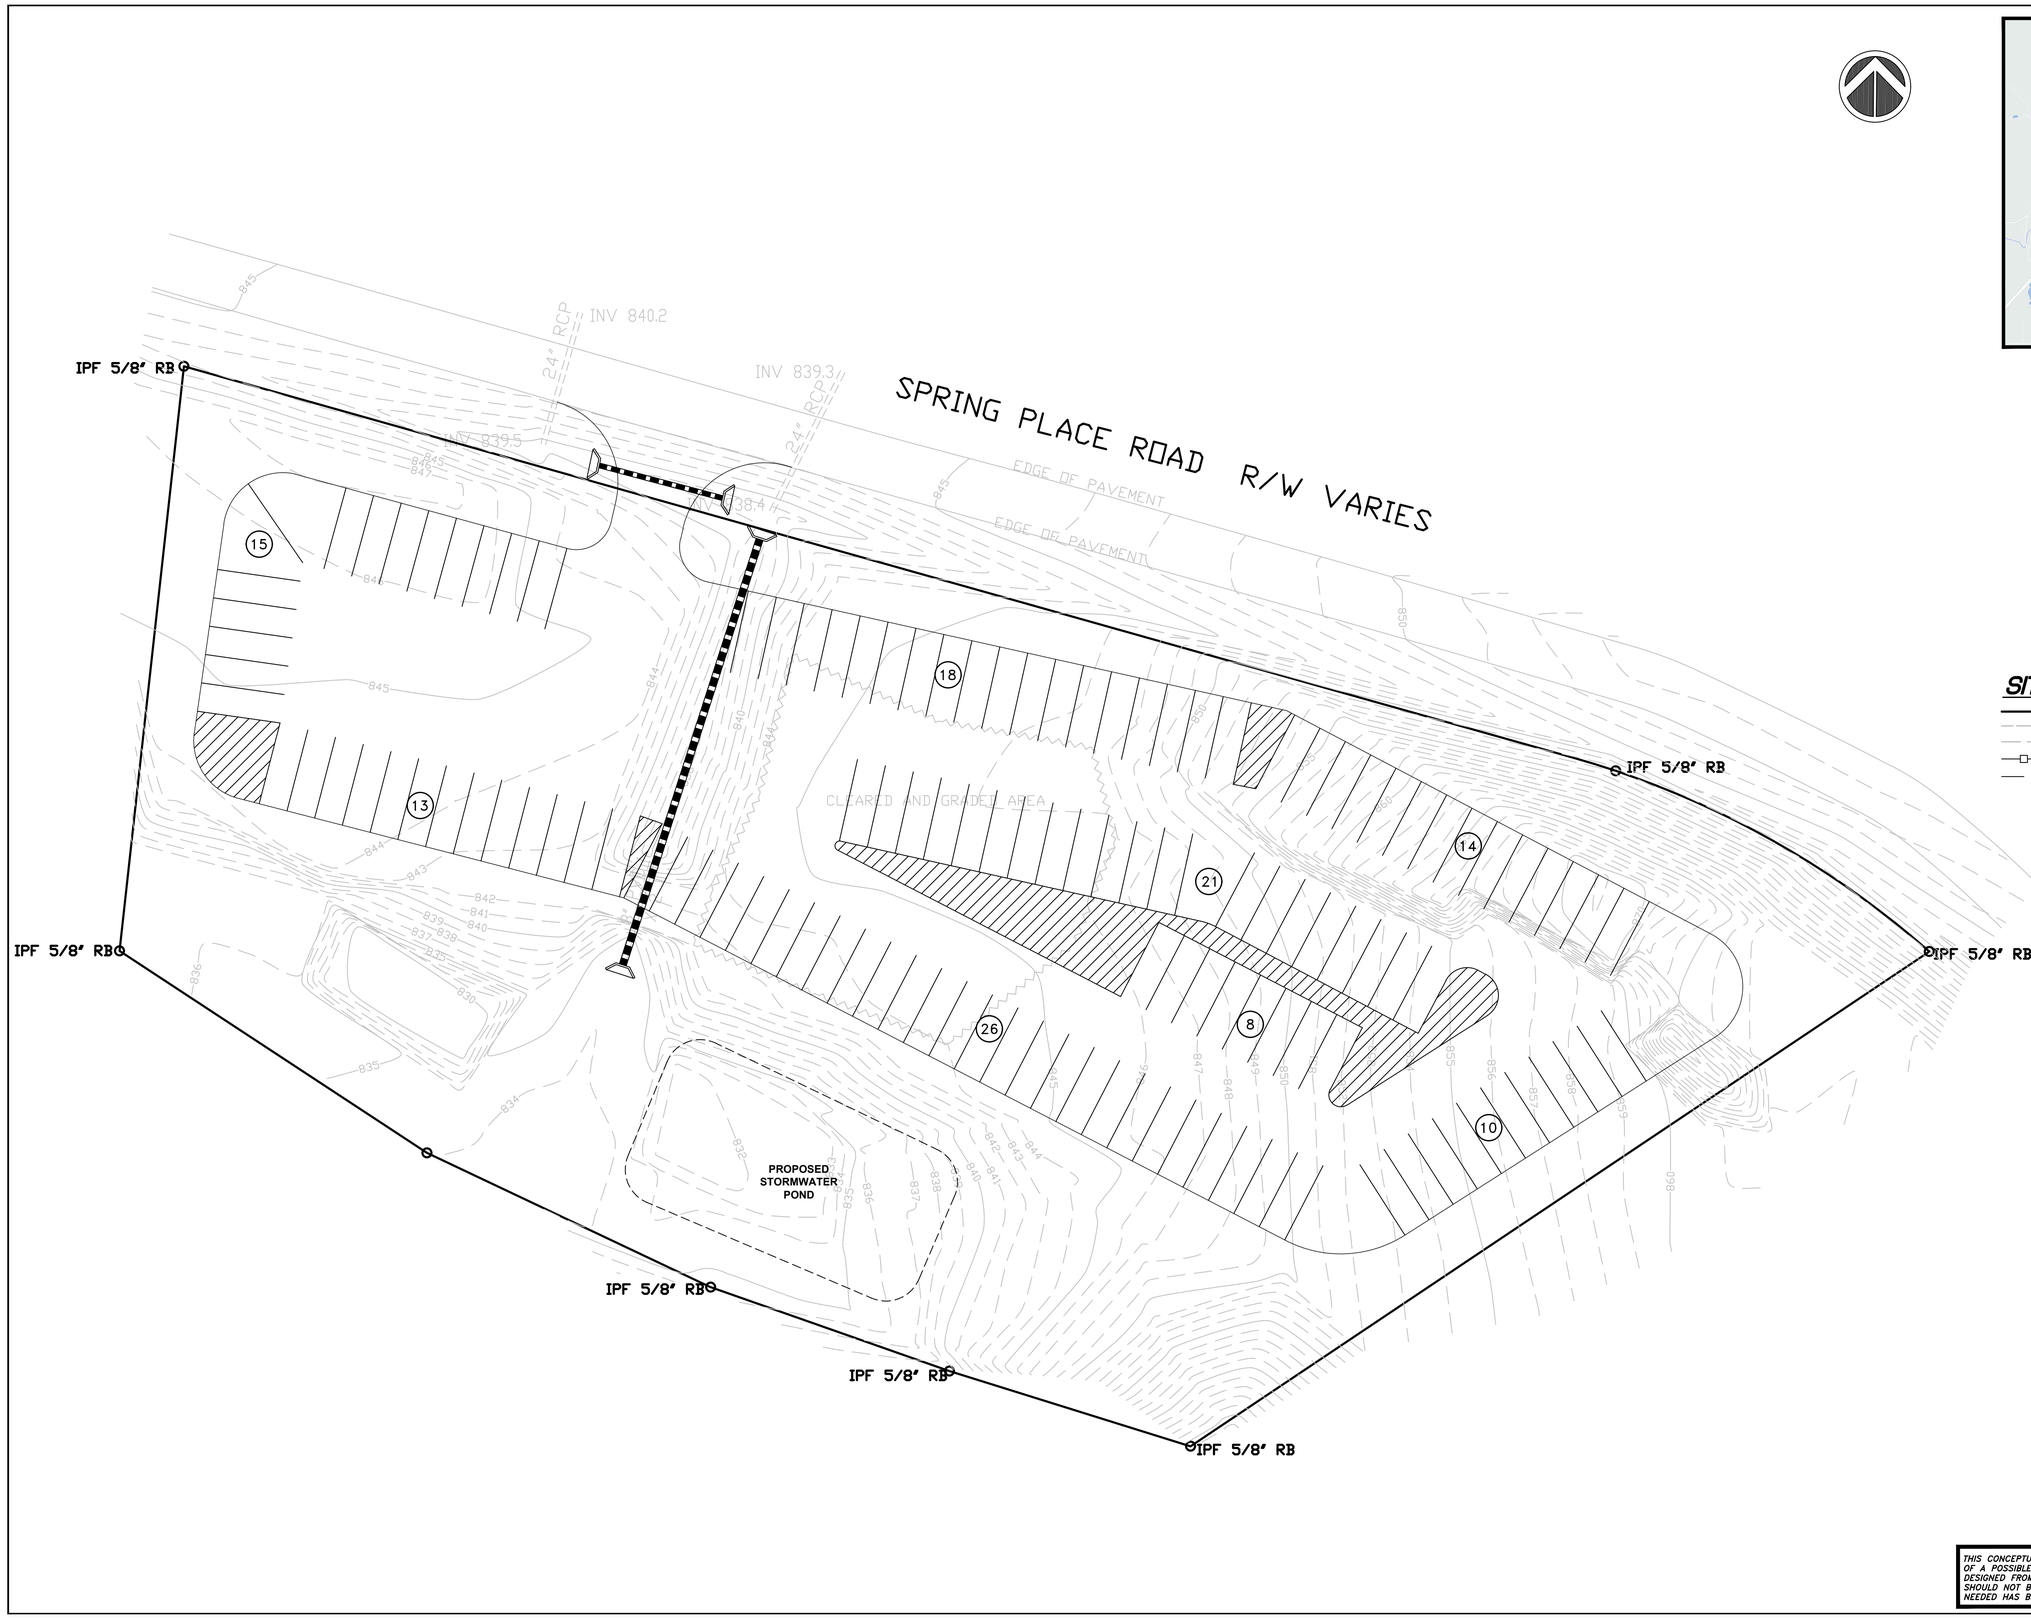

VICINITY MAP

SITE LEGEND

- PROPERTY LINE
- EASEMENT LINE
- SETBACK LINE
- WOODEN FENCE
- CHAIN LINK FENCE
- CONCRETE SIDEWALK (SEE DETAIL)
- CONCRETE CURB AND GUTTER (SEE DETAIL)
- CONCRETE CURB (SEE DETAIL)
- STOP BAR (PAVEMENT MARKING)
- TRAFFIC FLOW ARROW (PAVEMENT MARKING)
- "NO PARKING FIRE LANE" SIGN
- "YIELD" (PAVEMENT MARKING)
- DIRECTIONAL ARROWS (PAVEMENT MARKING)
- "ONLY" DIRECTIONAL ARROW (PAVEMENT MARKING)
- "STOP" SIGN (R1-1)
- VAN HANDICAP STALL AND DESIGNATED VAN STALL
- WHEEL STOP
- A.D.A. STD HANDICAP RAMP
- RELOCATED LIGHT POLE
- GROUP OF FOUR GUARD POSTS
- RETAINING WALL (LENGTH AT SYMBOL) BY OTHERS
- HEAVY DUTY PAVING
- CONCRETE DUMPSTER PAD LOCATION (6" THICK)
- PARKING SPACE COUNT 9'x18'
- COMPACT PARKING SPACE 8'x18' & 8'x16'
- STORM SEWER GRATE
- SITE LIGHTING FIXTURES
- RIGHT-OF-WAY TO BE DEDICATED

THIS CONCEPTUAL DESIGN SHOULD BE UTILIZED AS A GRAPHICAL REPRESENTATION OF A POSSIBLE DESIGN CHOICE. THE INFORMATION ON THIS PLAN WAS DESIGNED FROM LIMITED MATERIAL AND HAS ITS INACCURACIES, THEREFORE IT SHOULD NOT BE USED FOR CONSTRUCTION UNTIL ALL APPLICABLE MATERIAL NEEDED HAS BEEN REVIEWED AND INCORPORATED.

PROPOSED STORAGE LOT

SPRING PLACE ROAD WHITE, GEORGIA 30184

PREPARED FOR:

NORTH GEORGIA DUMPSTERS

PARCEL ID: 0069-0190-024
LANDLOTS 171 & 190, 5TH DISTRICT, 3RD SECTION

BARTOW COUNTY

MASS ENGINEERING AND CONSULTANTS, LLC.
3459 ACWORTH DUE WEST ROAD, SUITE 565
ACWORTH, GEORGIA 30101
PHONE: 404.850.7790 EXT. 901
WWW.MASS-ENG.COM
Copyright © 2020

MASS ENGINEERING AND CONSULTANTS, LLC

REVISIONS

DATE:	DESCRIPTION

CONCEPT SITE PLAN

PROJECT NUMBER: 20-0101

DATE: NOVEMBER 30, 2020

CSP-1