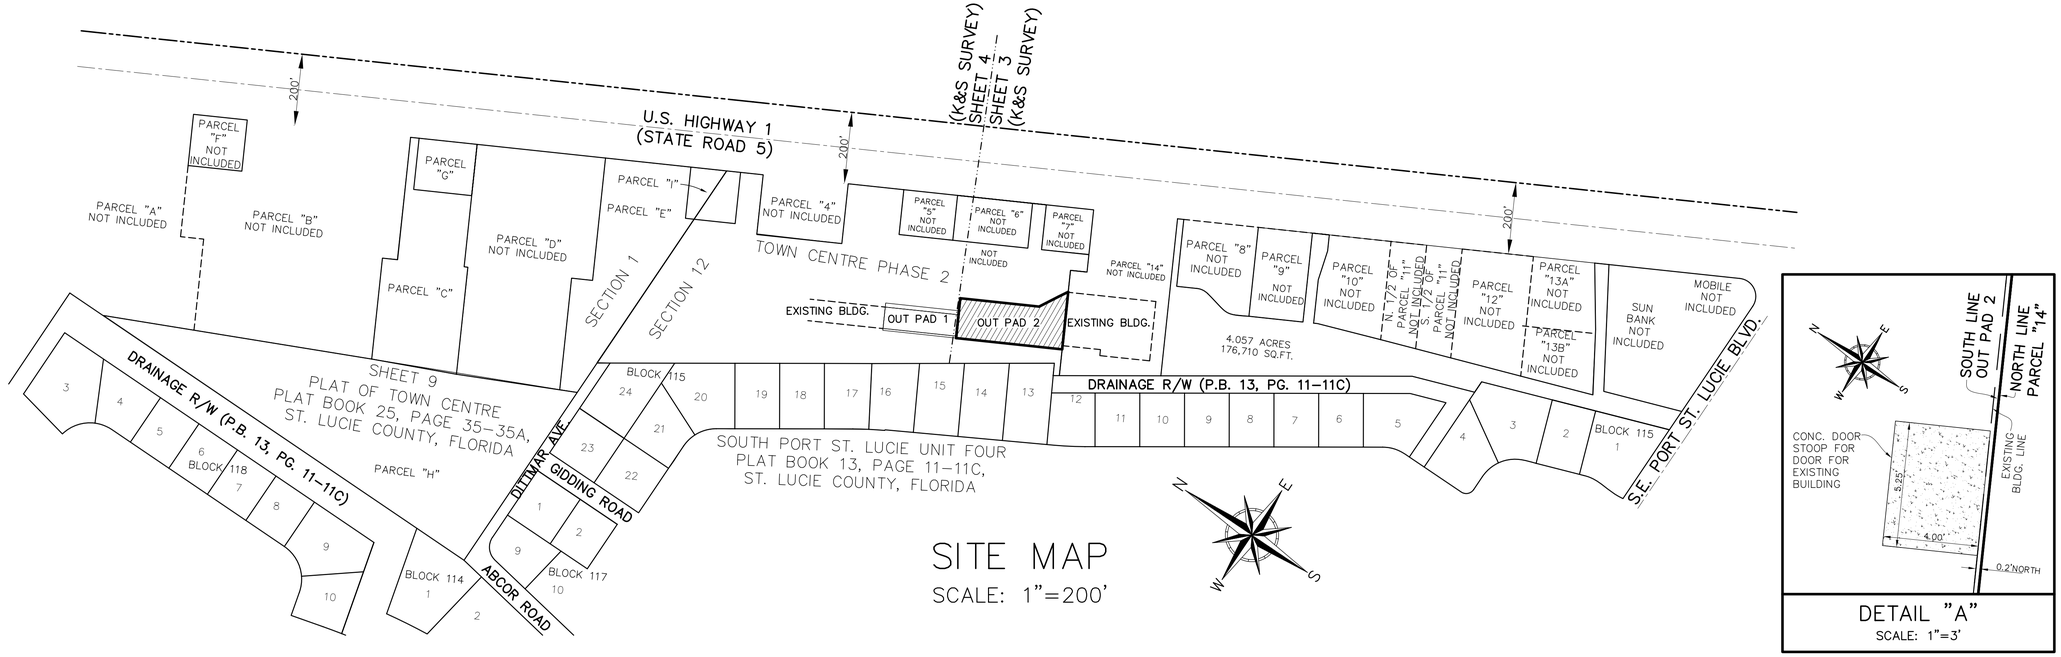

SITE MAP
SCALE: 1"=200'

DETAIL "A"
SCALE: 1"=3'

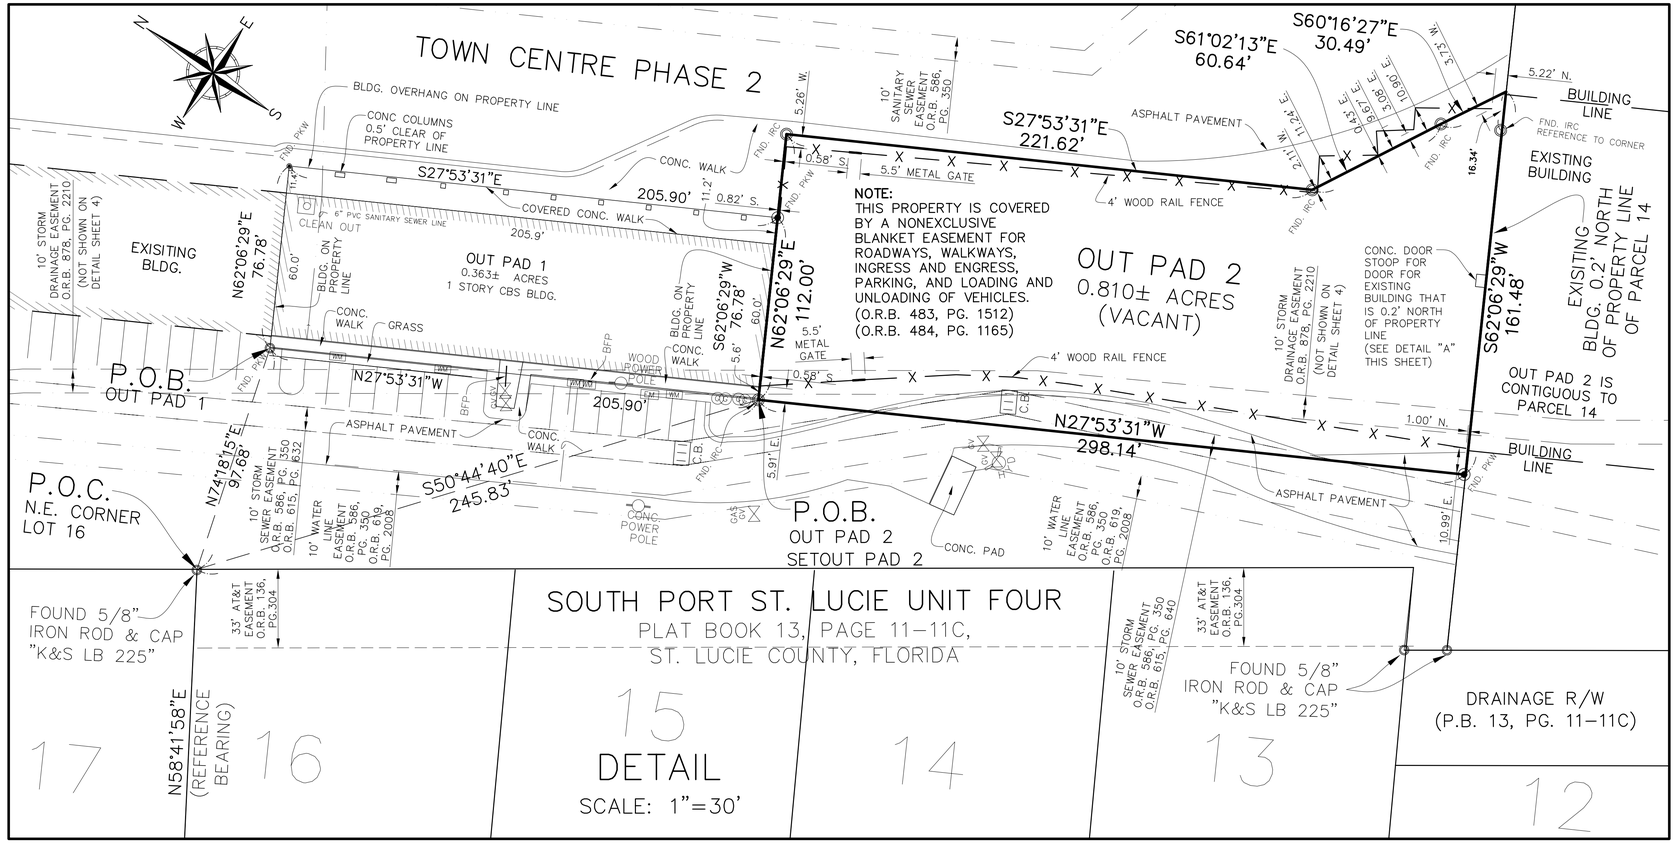

DETAIL
SCALE: 1"=30'

ABBREVIATIONS

ASPH.	ASPHALT
AT&T	AMERICAN TELEPHONE & TELEGRAPH
BFP	BACK FLOW PREVENTOR
BL	BETSY LINDSAY, INC.
BLDG.	BUILDING
CATV	CABLE TELEVISION
CBS	CONCRETE BLOCK STRUCTURE
℄	CENTERLINE
CM	CONCRETE MONUMENT
CMP	CORRUGATED METAL PIPE
COMP.	COMPUTED
CONC.	CONCRETE
COR.	CORNER
△	DELTA ANGLE
EASE.	EASEMENT
ELEC.	ELECTRIC
ELEV.	ELEVATION
F.F.	FINISHED FLOOR
FM	FORCE MAIN
FND.	FOUND
FP&L	FLORIDA POWER & LIGHT
G.C.Y.	GEORGE CHAPPY YOUNG
HC	HANDICAPPED
HWY.	HIGHWAY
INV.	INVERT
IP&C	IRON PIPE & CAP
IR&C	IRON ROD & CAP
K&S	KEITH & SCHNARS
L	LENGTH
LB	LICENSED BUSINESS
NO.	NUMBER
N.T.S.	NOT TO SCALE
O.R.	OFFICIAL RECORDS
O.R.B.	OFFICIAL RECORDS BOOKS
P.B.	PLAT BOOK
PG.	PAGE
PK	PARKER KALON NAIL
P.L.S.	PROFESSIONAL LAND SURVEYOR
P.O.B.	POINT OF BEGINNING
P.O.C.	POINT OF COMMENCEMENT
PRM	PERMANENT REFERENCE MONUMENT
PVC	POLY VINYL CHLORIDE
PVMT.	PAVEMENT
R	RADIUS
R40E	RANGE 40 EAST
RCP	REINFORCED CONCRETE PIPE
R/W	RIGHT OF WAY
SAN S	SANITARY SEWER
SBT	SOUTHERN BELL TELEPHONE
SBT&T	SOUTHERN BELL TELEPHONE & TELEGRAPH
SEC.	SECTION
SHT.	SHEET
STS	STORM SEWER
T37S	TOWNSHIP 37 SOUTH
TYP.	TYPICAL
WM	WATER MAIN

LEGEND

- WOOD POWER POLE
- WM — WATER METER
- GUY ANCHOR
- CB — CATCH BASIN
- CONC. POWER POLE — CONCRETE POWER POLE
- EM — ELECTRIC METER
- FIRE HYDRANT
- GV — GATE VALVE
- G — GREASE TRAP
- FND. IRC — FND. 5/8" IRON ROD AND CAP "BL LB 6852"
- FND. PK — FND. PK NAIL & WASHER "BL LB 6852"

BETSY LINDSAY, INC.
SURVEYING AND MAPPING
7997 SW JACK JAMES DRIVE, STUART, FLORIDA 33469
(772)286-5753 (772)286-5933 FAX
LICENSED BUSINESS NO. 6852

DATE	REVISIONS

DATE 2/4/05
SCALE AS SHOWN
FIELD BK. STUART 12
DWNG. BY E.A.L./D.B.
CHECKED BY E.A.L.

PART OF SECTION 12, TOWNSHIP 37 S., RANGE 40 E.
TOWN CENTRE - ST. LUCIE COUNTY, FLORIDA

BOUNDARY SURVEY
OUT PAD 2

SHEET NO. 2
OF 4 SHEETS
PROJECT NO. 03-50 F

S:\03projects\BLS SDSK PROJ 03 PROJ\03boundary\outpad2\2017\town centre outpad2 dwg, 10/16/2017 3:56:29 PM, Betsy Lindsay, 1:1