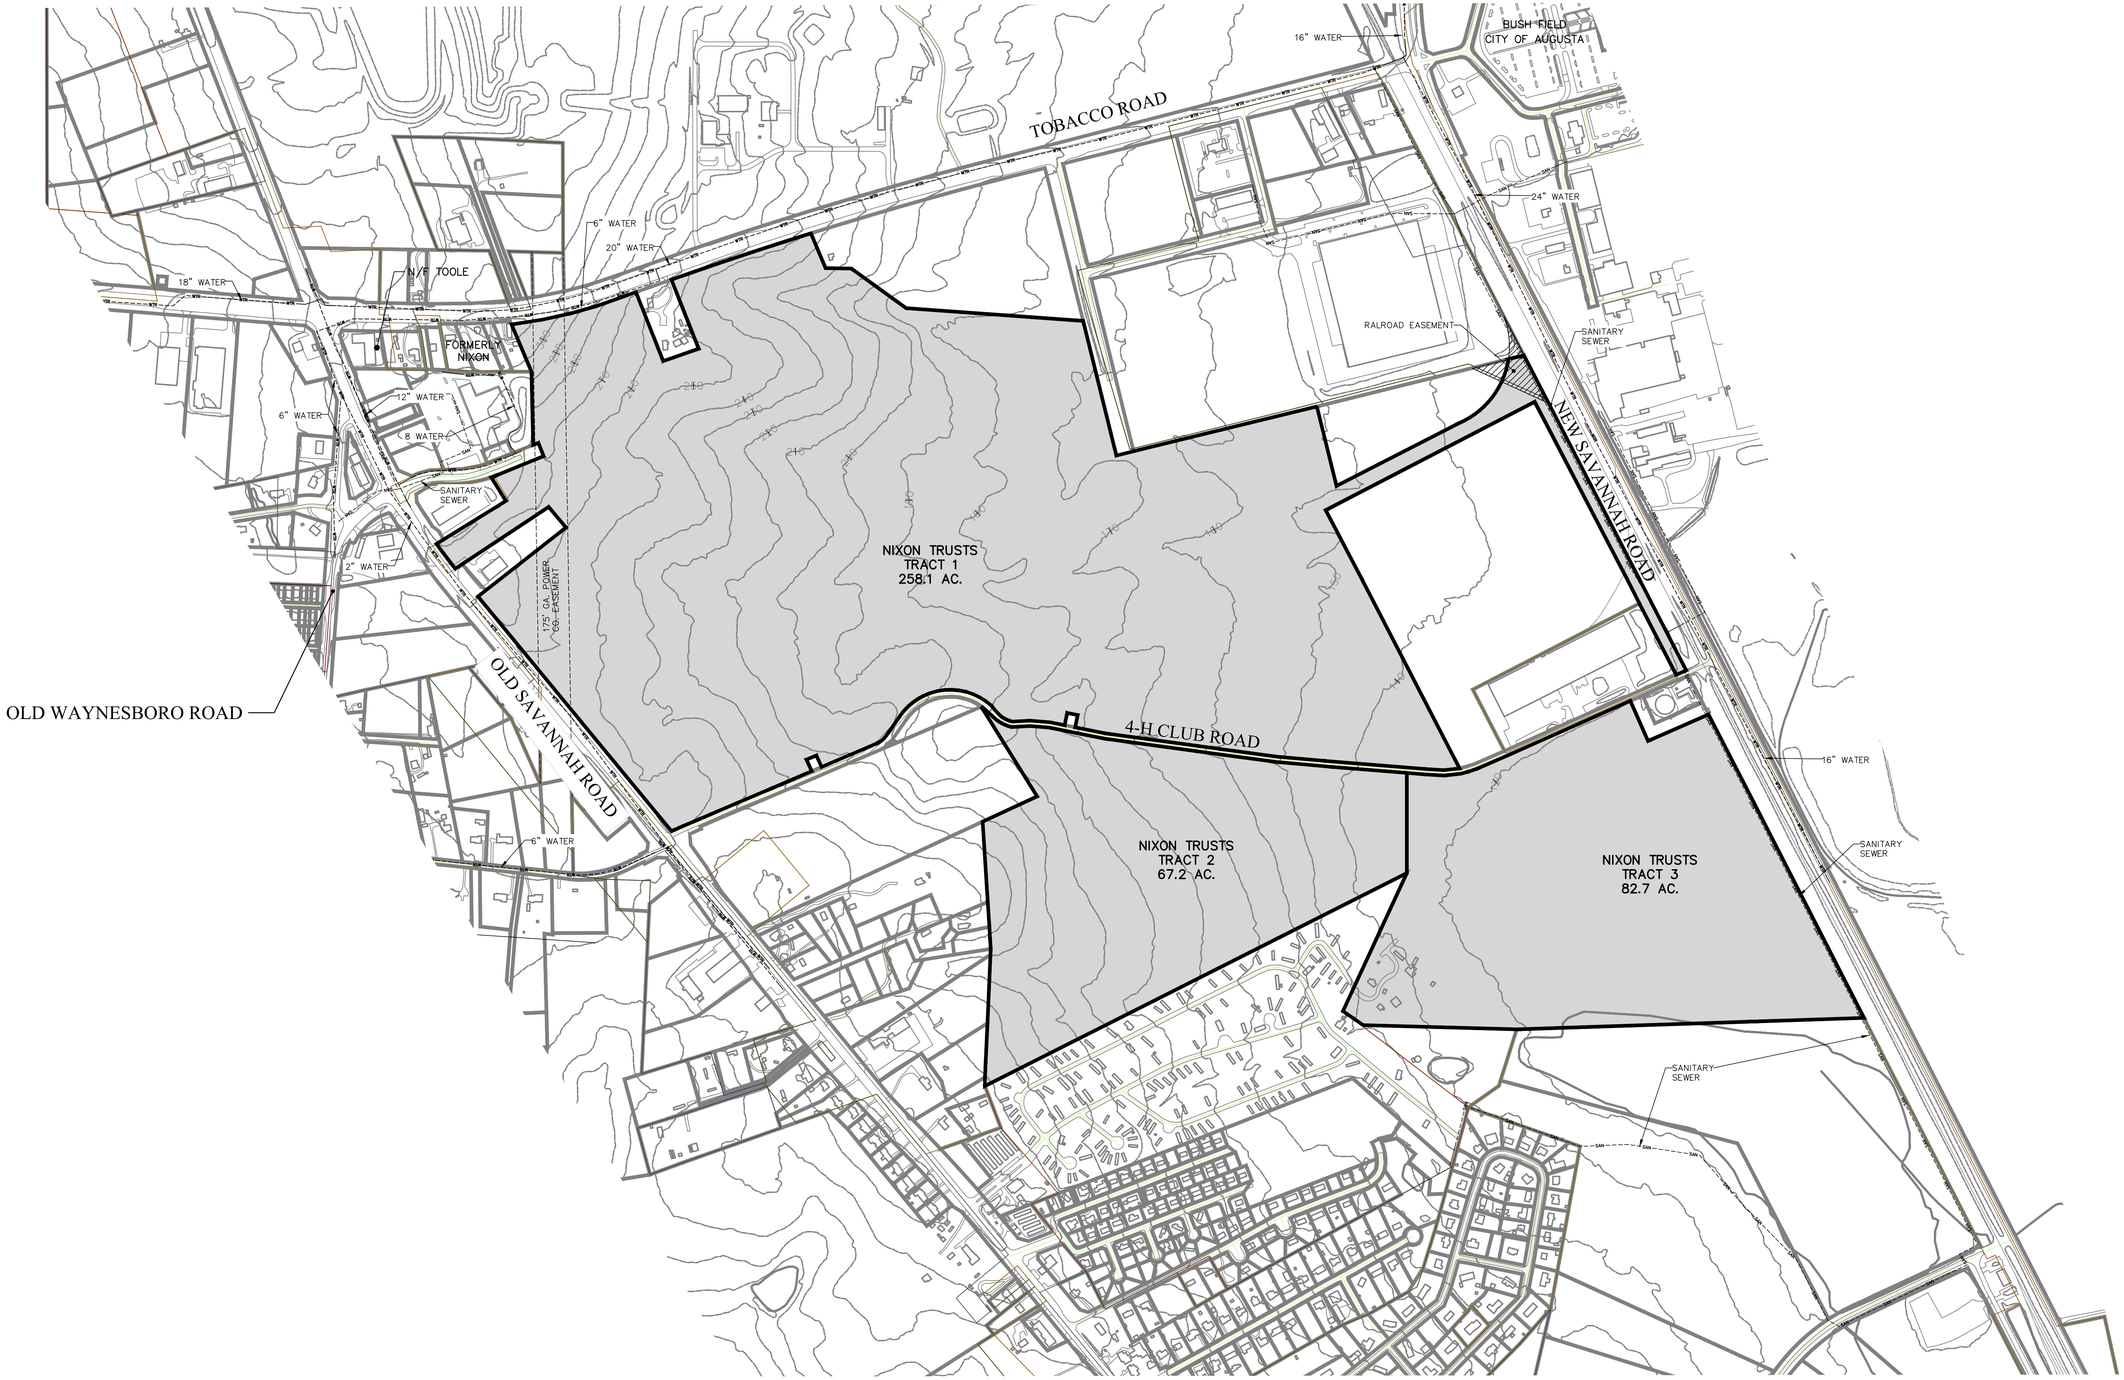

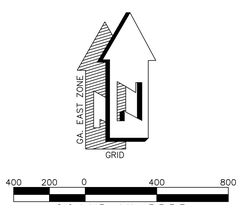

GEORGIA811
www.Georgia811.com

CRANSTON
ENGINEERING
ENGINEERS - PLANNERS - SURVEYORS
452 Ellis Street, Augusta, Georgia 30901
Post Office Box 2546, Augusta, Georgia 30903
Telephone 706-722-1588
mail@CranstonEngineering.com

PRELIMINARY
NOT FOR CONSTRUCTION

REV #	DATE	DESCRIPTION

NIXON TRUST 4-H CLUB ROAD TRACTS

COMPILED MAP

DRAWN BY:	GSA
CHECKED BY:	
APPROVED BY:	
DATE:	FEBRUARY 21, 2018
SCALE:	1" = 400'
JOB No.	2013-0094
DRAWING No.	01

G:\AA-ACTIVE JOB FILES\2013\2013-0094 - NIXON TRUSTS 4H CLUB RD TRACT\AC-DRAWINGS\CIVIL\2013-0094.DWG 2/22/2018 11:39 AM