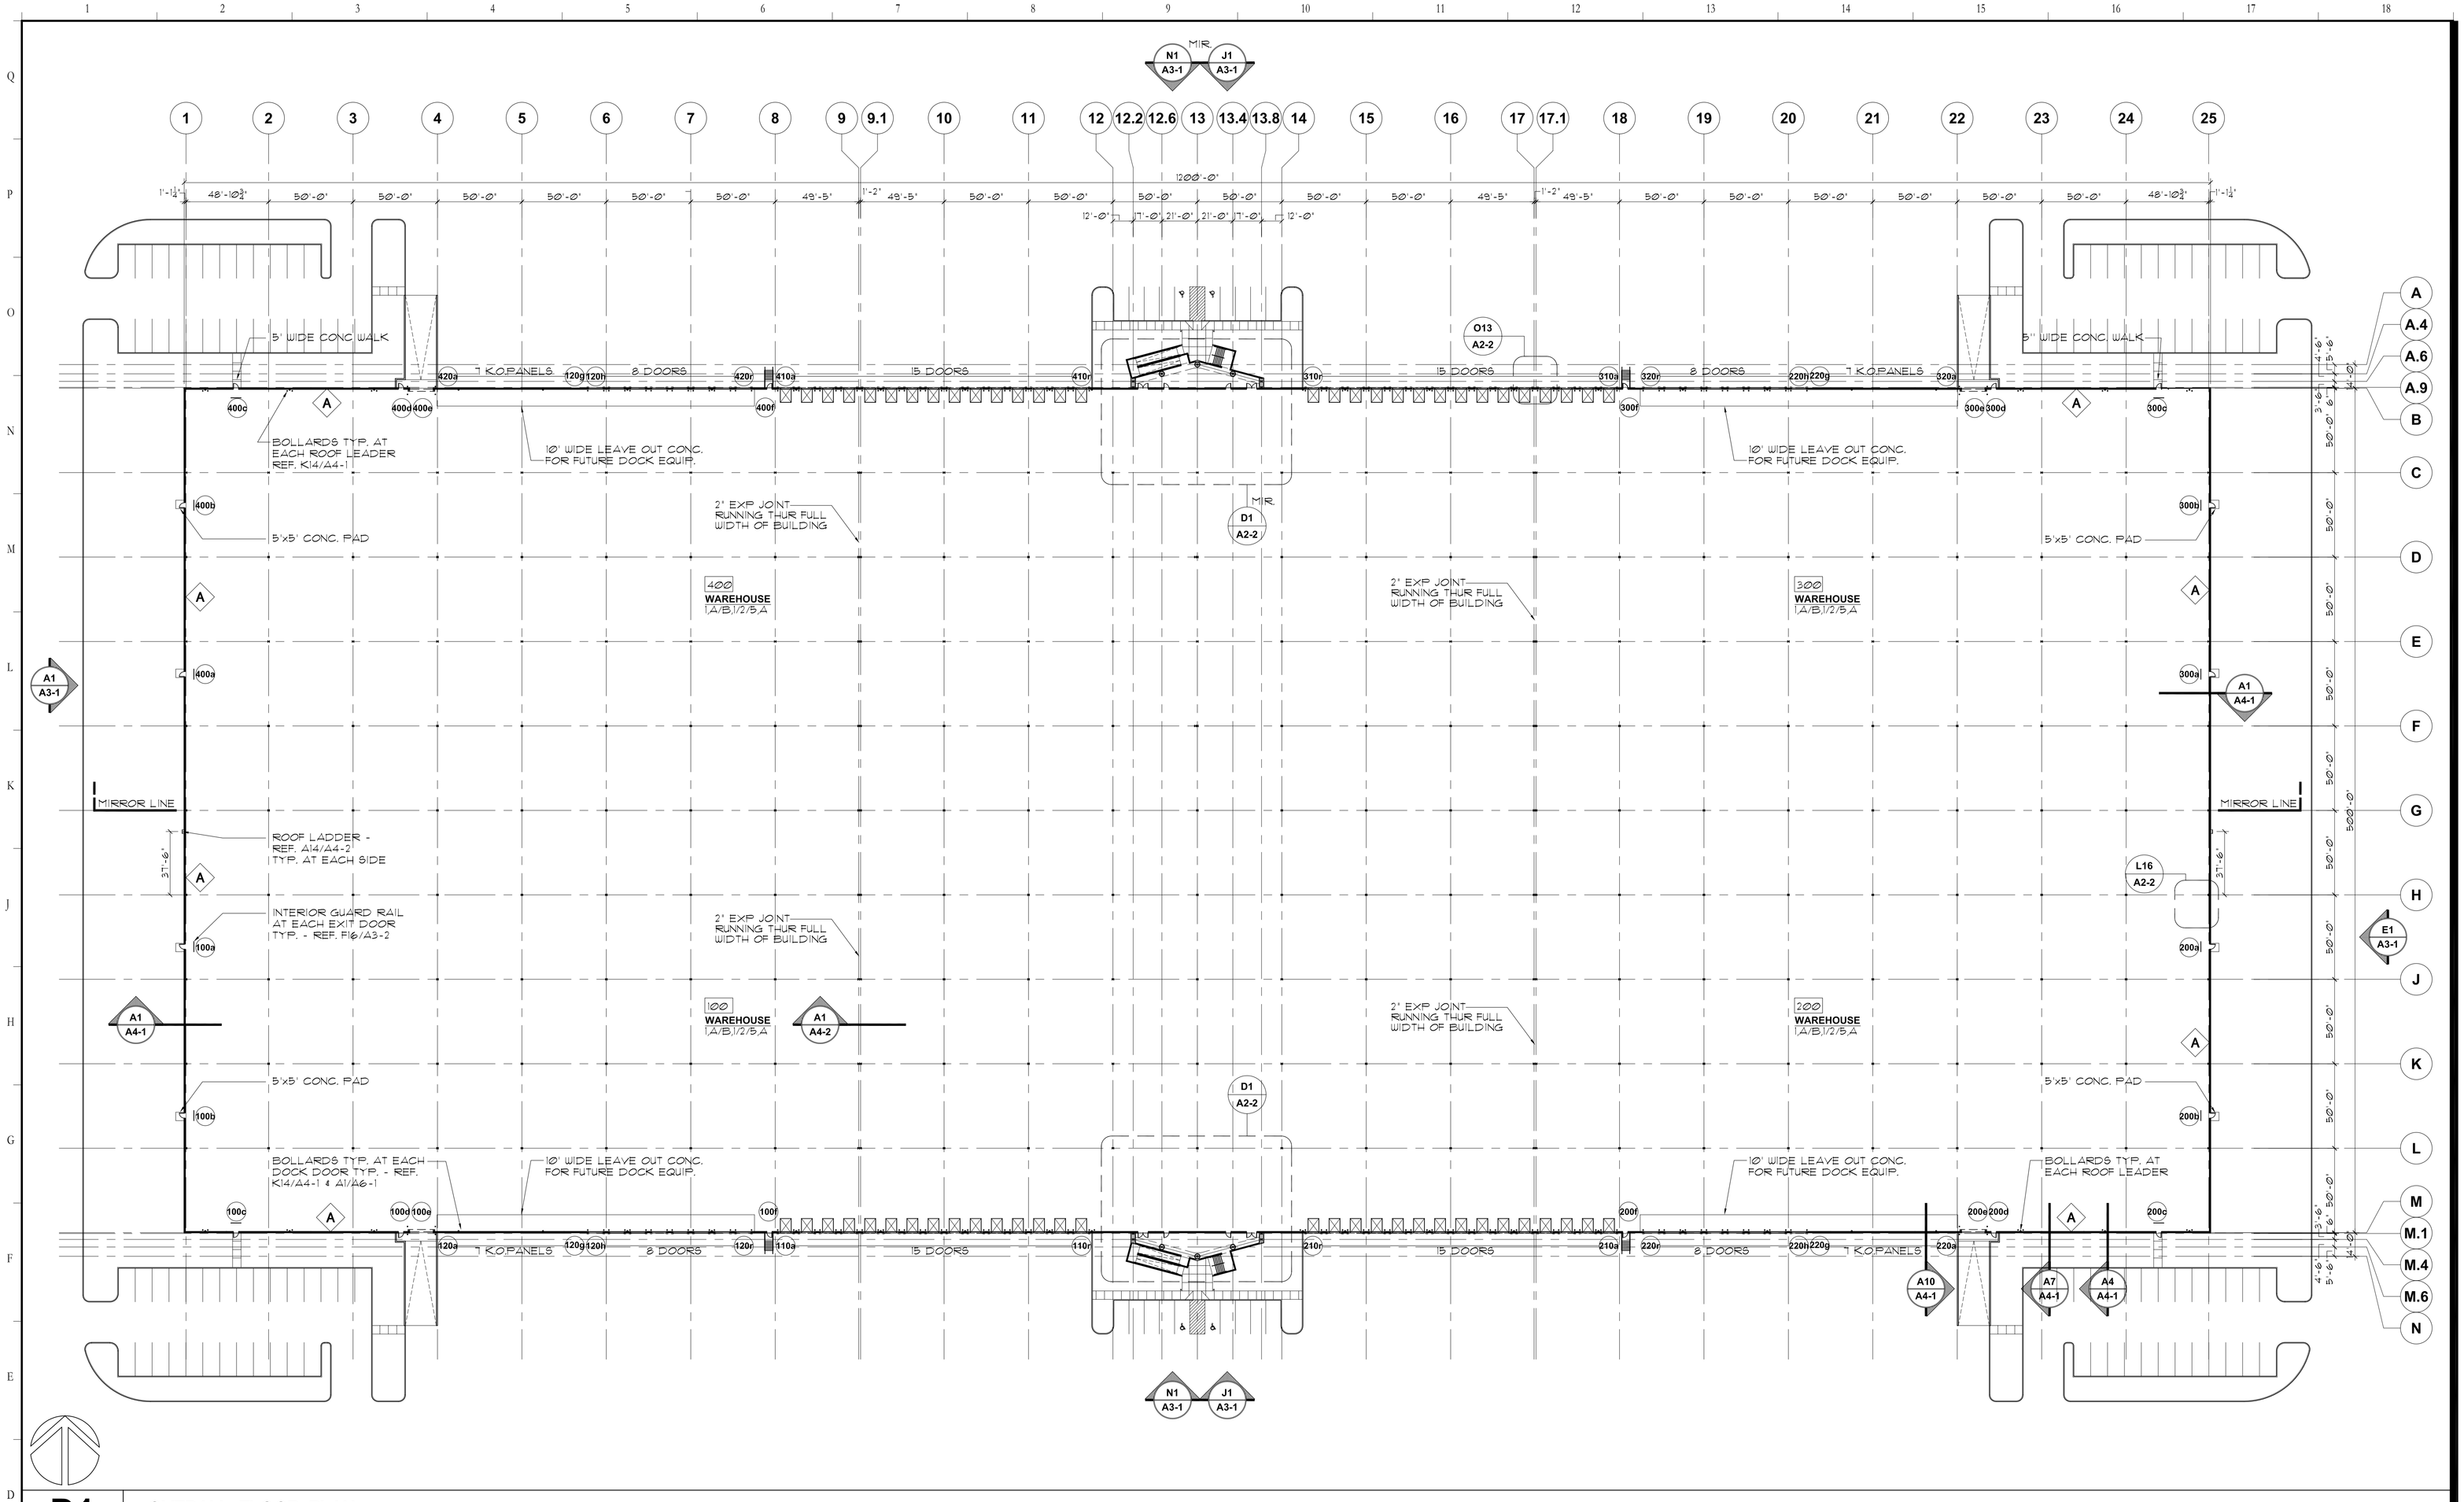

D1 OVERALL FLOOR PLAN

A2 1" = 40'-0"

FINISH SCHEDULE

SPACE NUMBER
10'-0" NON-TYPICAL CLG. HT.
STORAGE SPACE NAME
1, A, 2, B CEILING FINISH
WALL FINISH
BASE FINISH
FLOOR FINISH
TYPICAL CEILING HEIGHT IS 10'-0" U.N.O.

FLOOR
1. SEALED CONCRETE
2. VINYL COMPOSITION TILE
3. 12"x12" PORCELAIN TILE

WALLS
1. UNFINISHED CONC. PANEL
2. UNFINISHED CMU
3. PAINTED GYPSUM BOARD OR CMU
4. 6'-6" C.T. WAINSCOT TO 4'-0" A.F.F. w/ EPOXY PTD. GYP. BD. ABOVE
5. UNFINISHED GYPSUM BOARD

BASE
A. NONE REQUIRED
B. 4" RESILIENT COVE BASE
C. 6" PORCELAIN TILE

CEILING
A. EXPOSED CONSTRUCTION
B. 2'x4' SUSPENDED ACOUSTIC TILE
C. PAINTED GYPSUM BOARD

WALL TYPES

A EXTERIOR WALL
7 1/2" CONCRETE TILT-UP WALL PANEL
P.J.
ACTUAL = 7 1/2"

B INTERIOR WALL
5/8" STD. GYP. BD. ON EA. SIDE OF 6" STL. STUDS @ 16" O.C. EXTENDING TO THE METAL DECK W/ SOUND BATT INSUL. BETWEEN STUDS.
ACTUAL = 7 1/4"

B1 INTERIOR WALL - 1 HOUR
SAME AS "B" W/ FIRE RATED GYP. BD. & SEALED TIGHT TO FLOOR AND DECK.

C INTERIOR WALL
5/8" GYP. BD. ON ON SIDE OF 3 5/8" STL. STUDS @ 16" O.C. EXTEND 6" ABOVE FIN. CLG. W/ SOUND BATT INSUL. BETWEEN STUDS.
ACTUAL = 4 1/4"

D INTERIOR BLOCK WALL - 1 HOUR
8" CMU TO 10'-0" A.F.F. W/ 5/8" GYP. BD. ON EACH SIDE OF 6" MTL STUD WALL @ 16" O.C. EXTENDING TO THE METAL DECK W/ SOUND BATT INSUL. BETWEEN STUDS.
ACTUAL = 7 5/8"

E PLUMBING WALL
2 ROWS OF 3 5/8" MTL. STUDS @ 16" O.C. WITH ONE LAYER OF 5/8" GYPSUM BOARD ON EXTERIOR SIDE OF STUDS TO DECK. W/ SOUND BATT INSULATION BETWEEN STUDS.
ACTUAL = 18"

F EXTERIOR WALL
6" MTL. STUD @ 16" O.C. W/ 1/2" MR. SHEATHING AND 1" STYROFOAM INSULATION WITH EIFS FINISH. ABOVE ROOF LINE BACK SIDE OF PARAPET HAS 3/4" F.T. PLYWOOD.
ROOF LINE
BELOW = 7 1/2"
ABOVE = 8 1/4"

SEAL

REVISIONS

Infinity Intermodal

Lot 3, Building 2
Infinity Parkway
West Memphis, Arkansas

BRAGANZA ASSOCIATES, P.C. ARCHITECTS
2029 PEABODY AVENUE • MEMPHIS, TENNESSEE 38104
phone: (901) 458-7600 • fax: (901) 458-6633

SHEET TITLE
OVERALL FLOOR PLAN

PROJECT NO. 04029
DATE: 09/21/05
SHEET NO. A2-1