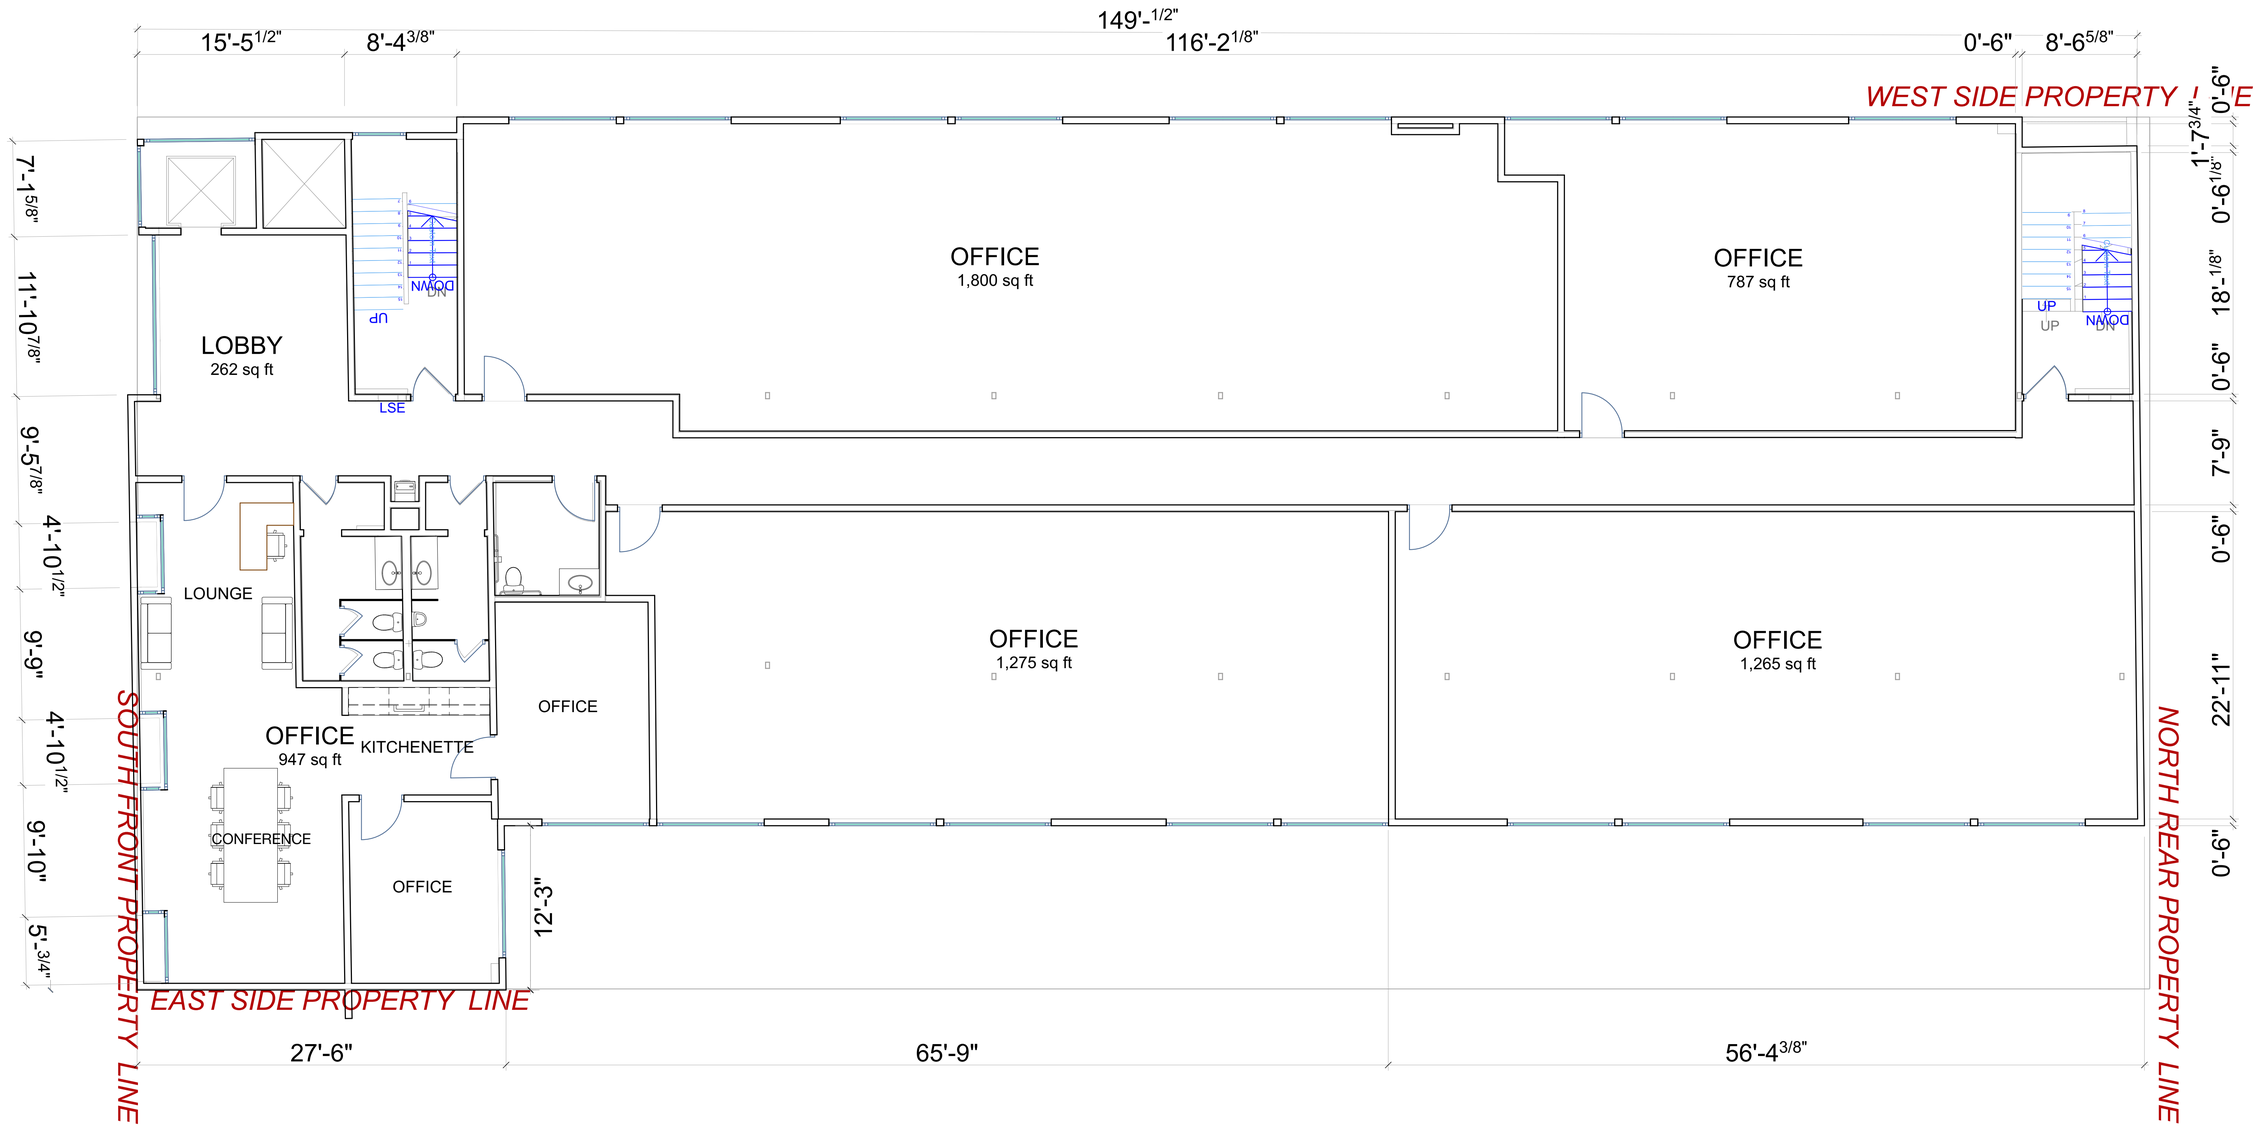

1 FLOOR PLAN

sander architects
3007 Washington Blvd, Ste 208
Marina Del Rey, CA 90292
t: 310.822.0300
f: 310.822.0900
www.sander-architects.com

SANTA MONICA TI

8235 SANTA MONICA BLVD., WEST HOLLYWOOD, CA 90046

DATE	MARK	DESCRIPTION

PROJECT #: 22.207
DRAWN BY: SZ
CREATED: 8/7/24

FIRST FLOOR PLAN

A-101