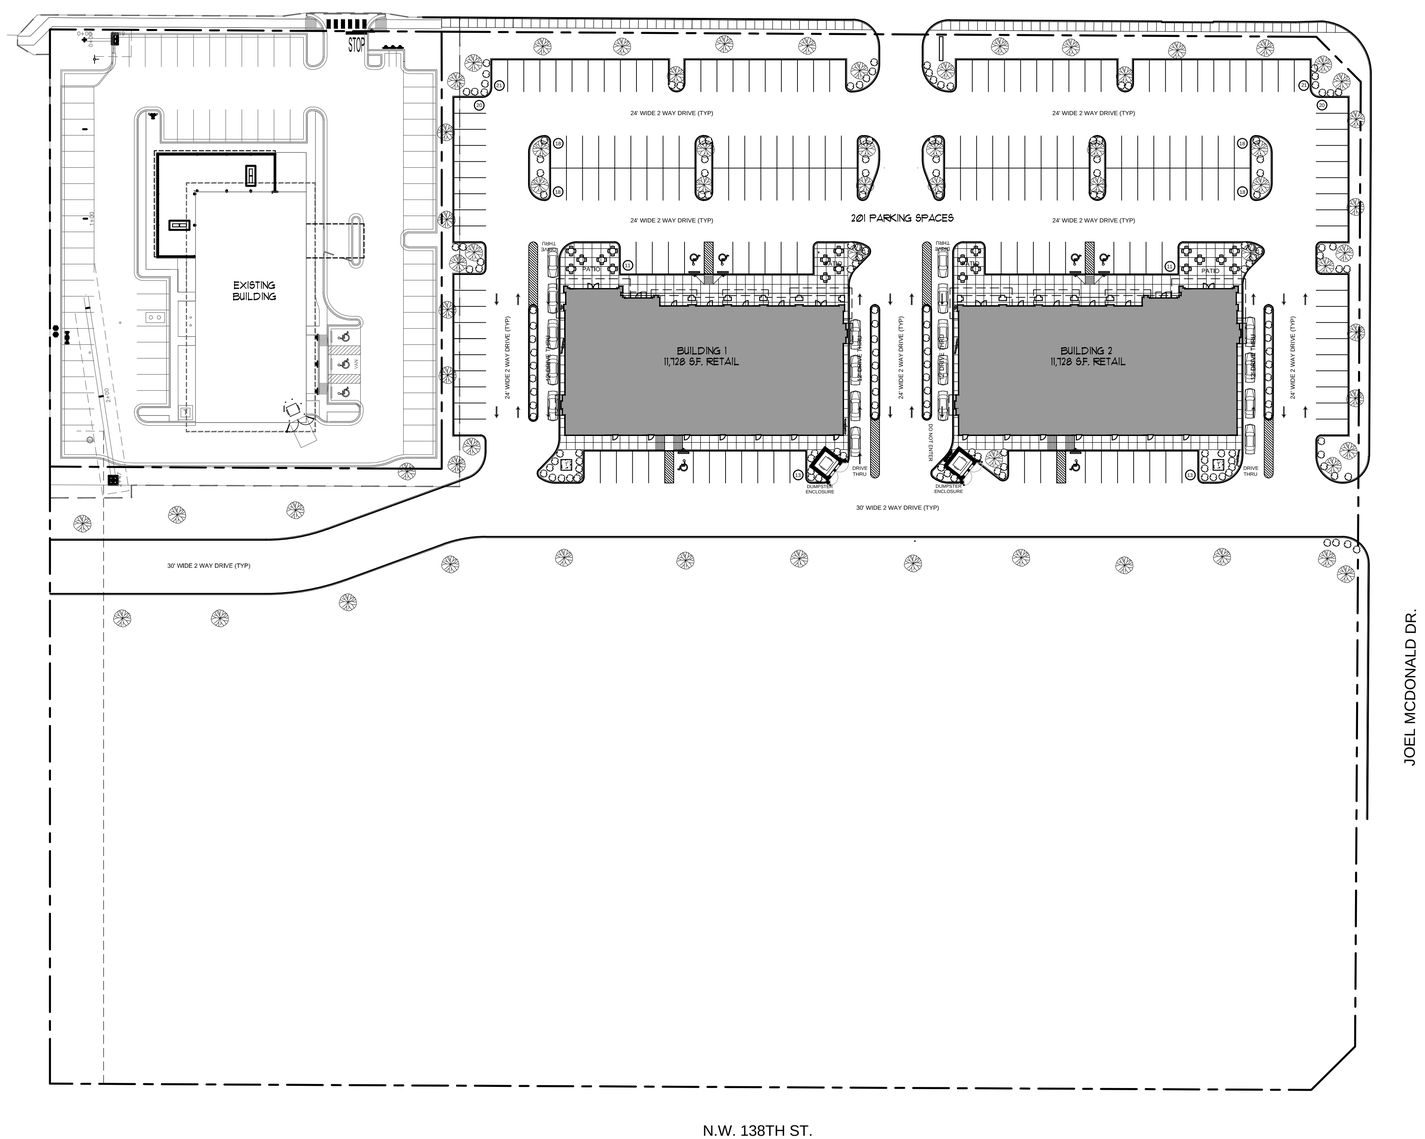

1 A101 SITE PLAN
SCALE: 1" = 40'-0"

N

RBA ARCHITECTS
architecture. planning. interior design.
521 WEST WILSHIRE BLVD. SUITE 150
OKLAHOMA CITY, OK 73116
V. 405.843.0522 F. 405.843.0523

PERMIT USE ONLY

PRELIMINARY
NOT FOR CONSTRUCTION

PERMIT USE ONLY

PROJECT
ROSE BRIAR RETAIL
140TH ST. & JOEL McDONALD DR.
OKLAHOMA CITY
OKLAHOMA

DRAWING ISSUE

DESCRIPTION	DATE
PRELIMINARY	7-29-21
PERMIT SET	DATE
BID SET	–
CONSTRUCTION SET	–
REVISION	–

PROJECT NUMBER
R2019

SHEET TITLE
SITE PLAN

SHEET NUMBER
A-101

THE DRAWINGS AND OTHER INFORMATION CONTAINED ON THIS SHEET ARE TO BE USED ONLY IN CONNECTION WITH THE PROJECT LOCATED AT THE PROJECT ADDRESS SHOWN IN THE TITLE BLOCK. THIS SHEET IS NOT TO BE USED FOR CONSTRUCTION UNLESS THE ISSUE DATE IS APPARENT IN ON THE TITLE SHEET. COPYRIGHT © NO REPRODUCTION OF THIS SHEET MAY BE MADE WITHOUT WRITTEN CONSENT OF RICHARD R. BROWN, ASSOC.