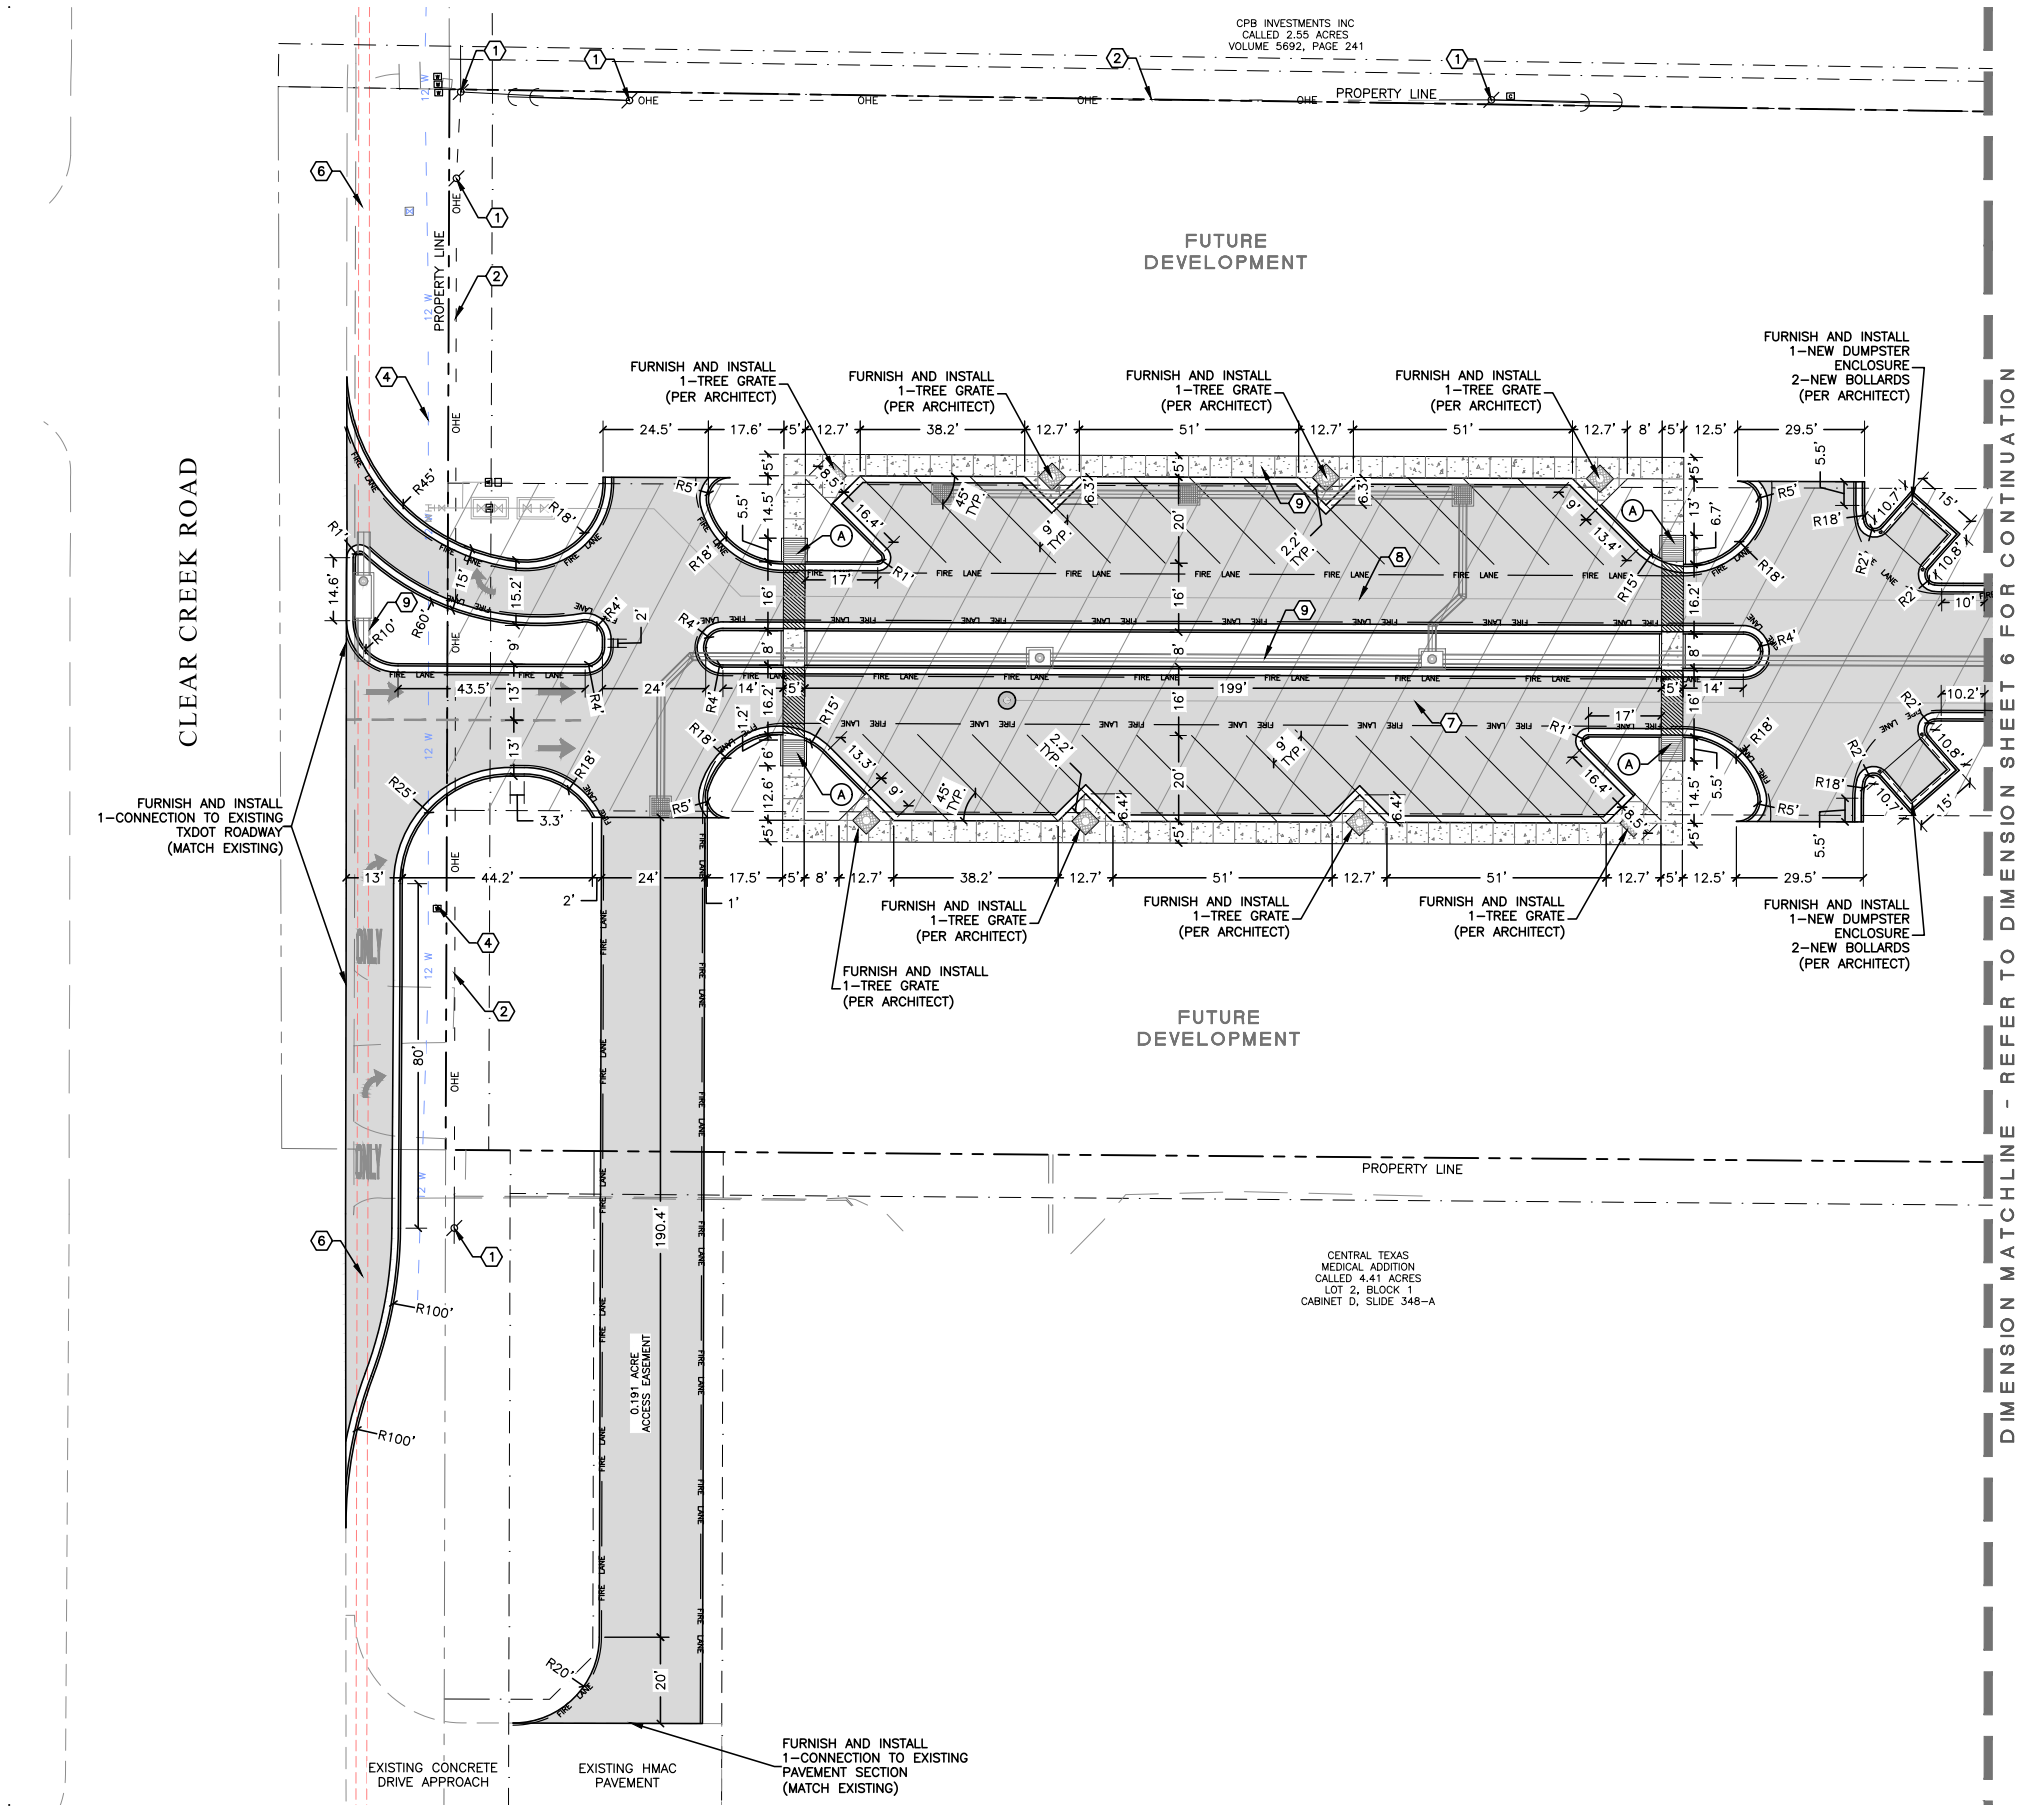

LEGEND

- PUBLIC PASSAGE, DRAINAGE, AND UTILITY EASEMENT
- NEW HMAC PAVEMENT SECTION (PER GEOTECH REPORT)
- NEW REINFORCED CONCRETE PAVEMENT SECTION (PER GEOTECH REPORT)
- NEW CONCRETE FLATWORK (PER PROJECT DETAILS)
- NEW HANDRAIL (PER PROJECT DETAILS)
- NEW CONCRETE CURB AND GUTTER (PER PROJECT DETAILS)
- FURNISH AND INSTALL PRECAST CONCRETE WHEEL STOP (PER DETAILS)
- FIRE LANE — NEW FIRE LANE STRIPING (PER DETAILS AND MUNICIPALITY REQUIREMENTS)
- RESERVED / VAN ACCESSIBLE — FURNISH AND INSTALL 1-HANDICAP PARKING SIGN (PER DETAILS)
- VIOLATORS SUBJECT TO FINE AND TOWING — 1-CONSEQUENCES SIGN (PER DETAILS)

0 20 40
FEET

KEYED NOTES (1)

1. CAUTION!!! EXISTING POWER POLE/LIGHT POLE
2. CAUTION!!! OVERHEAD ELECTRIC
3. EXISTING FENCING
4. EXISTING WATER MAIN/METER
5. EXISTING SANITARY SEWER
6. EXISTING STORM SEWER
7. NEW SANITARY SEWER SERVICE (REFER TO UTILITY SHEETS FOR CONSTRUCTION)
8. NEW DOMESTIC WATER/FIRE SERVICE (REFER TO UTILITY SHEETS FOR CONSTRUCTION)
9. NEW STORM SEWER (REFER TO UTILITY SHEETS FOR CONSTRUCTION)
10. NEW FENCING (PER ARCHITECT)

DIMENSION KEYED NOTES (A)

- A. FURNISH AND INSTALL NEW HANDICAP SIDEWALK RAMP
- B. FURNISH AND INSTALL NEW HANDICAP SIDEWALK RAMP WITH HANDRAILS
- C. FURNISH AND INSTALL 1-NEW 6" RISER
- D. FURNISH AND INSTALL 2-NEW 6" RISERS
- E. FURNISH AND INSTALL 3-NEW 6" RISERS WITH HANDRAILS
- F. FURNISH AND INSTALL 5-NEW 6" RISERS WITH HANDRAILS
- G. FURNISH AND INSTALL 1-NEW 2' SIDEWALK DRAIN (PER DETAILS)
- H. TRANSITION CURB AND GUTTER TO MATCH PAVEMENT ELEVATION
- I. FURNISH AND INSTALL 1-CONNECTION TO EXISTING CURB AND GUTTER (SAWCUT AND MATCH EXISTING)

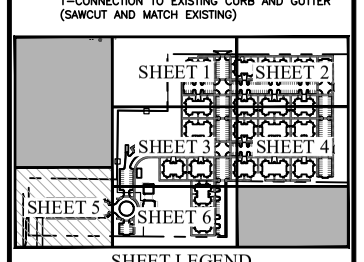

SHEET LEGEND
(NOT TO SCALE)

PERMIT SET

CLARK ASSOCIATES
CIVIL ENGINEERING • DESIGN • PLANNING

5100 JANELLE

NEW MIXED USE DEVELOPMENT

KILLEEN, TEXAS

SITE DIMENSION PLAN
SHEET 5

DRAWING STATUS

THESE DRAWINGS WERE PREPARED UNDER THE AUTHORITY OF MONTY L. CLARK P.E. 90894, CLARK ASSOCIATES FIRM NO: F-23184.

☒ FOR REVIEW
THIS DOCUMENT IS RELEASED FOR THE PURPOSES OF INTERIM REVIEW ONLY AS PER DATE ON DRAWING. IT IS NOT TO BE USED FOR BIDDING OR CONSTRUCTION PURPOSES. ONLY DRAWINGS ISSUED "FOR CONSTRUCTION" CAN BE CONSIDERED COMPLETE.

☐ FOR CONSTRUCTION
FINAL DRAWINGS

8-6-2024
STATE OF TEXAS
TREY D. SIMPSON
141427
LICENSED PROFESSIONAL ENGINEER

Designed	TDS
Drafted	ECB
Project No	232427.00
Plot Date	8-6-2024

C7.5