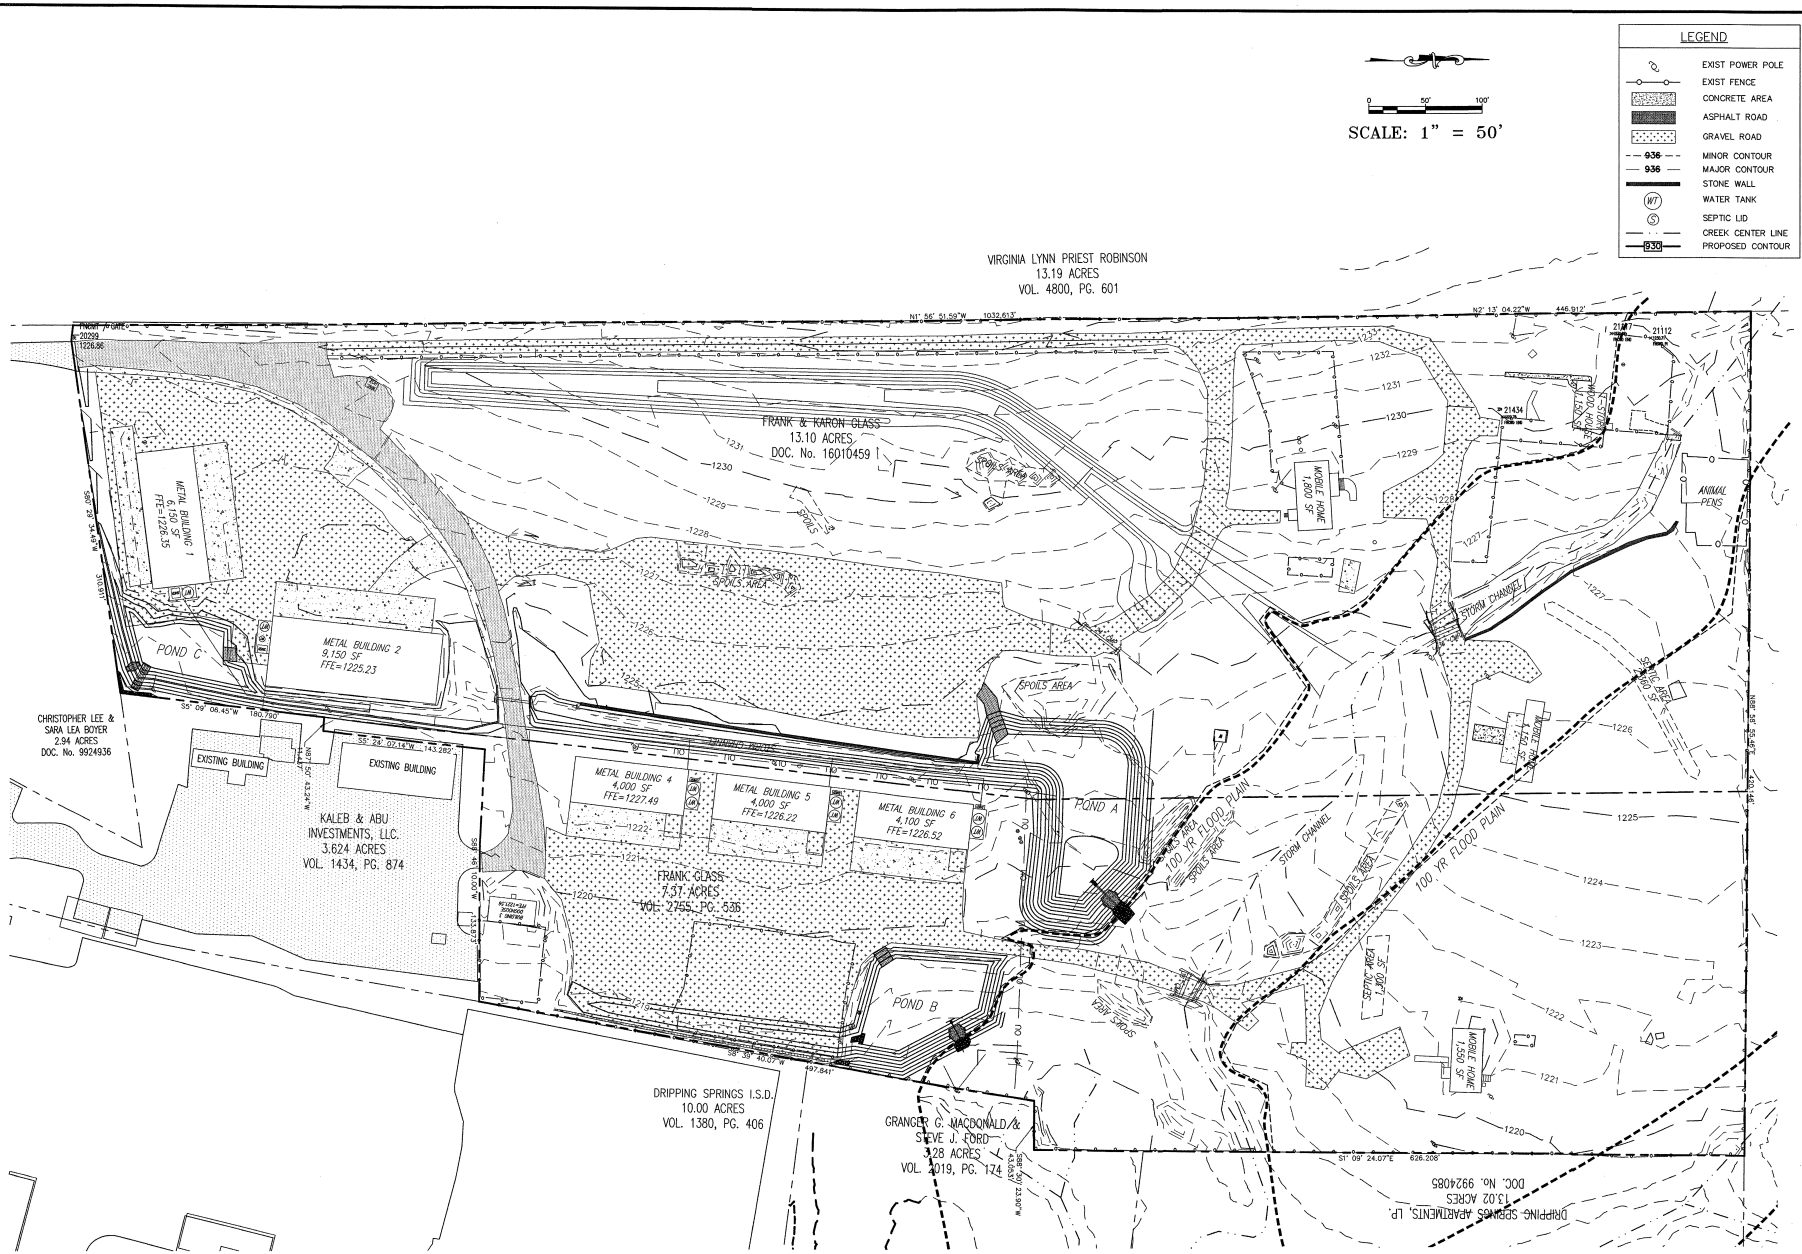

STATE OF TEXAS
JOHN A. EAGLE
97597
LICENSED PROFESSIONAL ENGINEER
CARLSON, BRIGANCE & DOERING, INC.
DJ F3791
6/3/2021

DESIGNED BY: JAE	DRAFTED BY: NS

DATE	REVISION

Carlson, Brigance & Doering, Inc.
FIRM ID #F3791
Civil Engineering ◆ Surveying
5501 West William Cannon Dr. ◆ Austin, Texas 78749
Phone No. (512) 280-5160 ◆ Fax No. (512) 280-5165

DRAINAGE IMPROVEMENTS PLAN
GLASS BUSINESS PARK
2920 HIGHWAY 290 W. DRIPPING SPRINGS, TX 78620

OVERALL GRADING PLAN

DATE
JULY 2021

JOB NUMBER
5157

SHEET NO.
10 OF 14

ENGINEERING.CTB

FILE:P:\PROJECTS\5157\Drawings\Sheet Set\01GP_GRADING PLAN.dwg - Aug 03, 2021 - 1:51pm