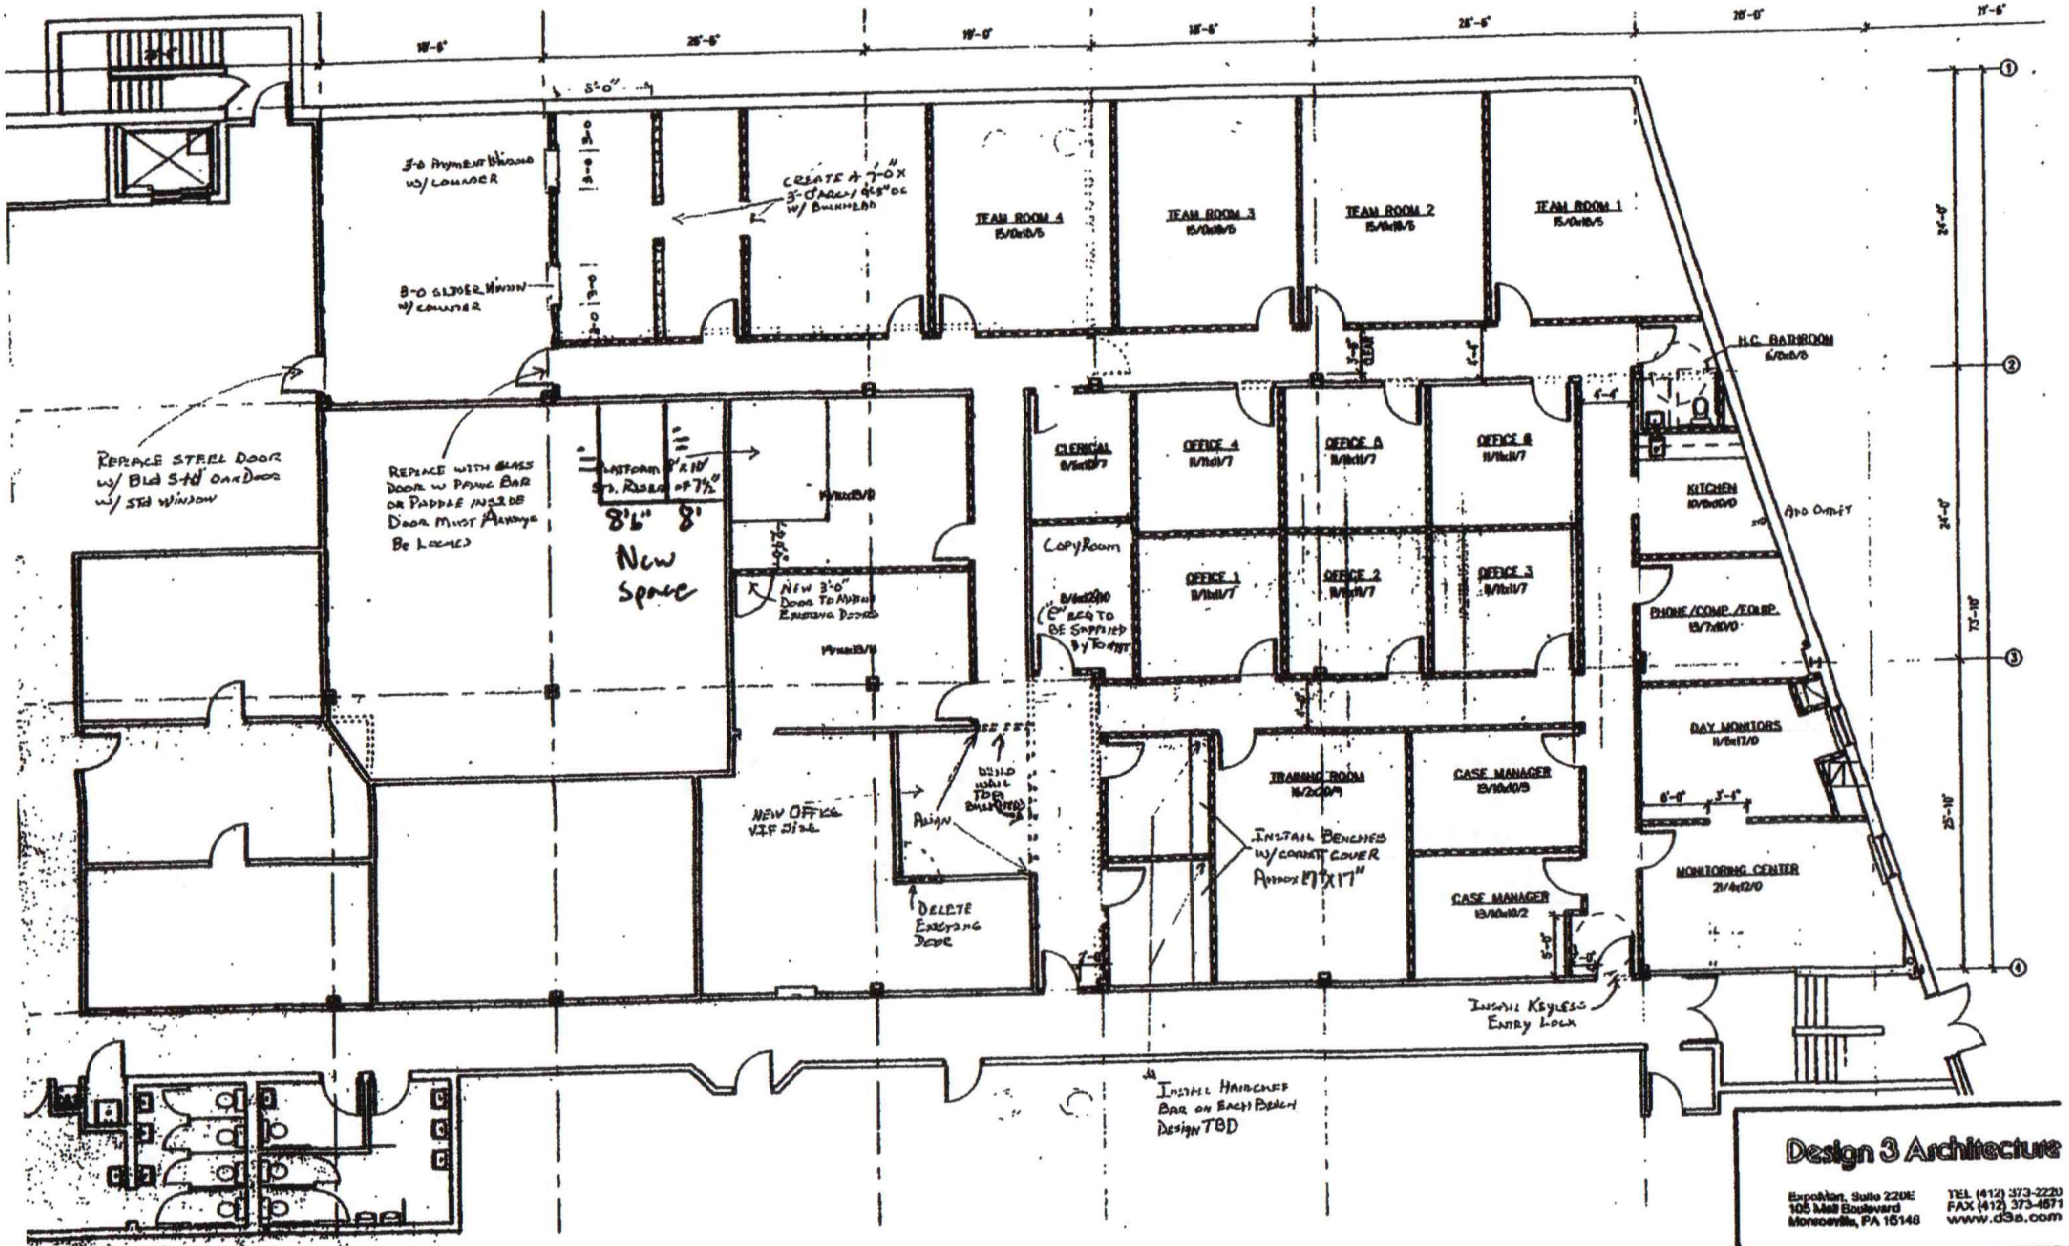

Partial Floor Plan (2nd Floor)

Scale: 1/8" = 1'-0"

Design 3 Architecture

Expo Park, Suite 220E
105 Mill Boulevard
Monroeville, PA 15146

TEL (412) 373-2220
FAX (412) 373-4571
www.d3a.com

Project: 250 Mt. Lebonon Blvd.
2nd Floor

Title: County Probation Board
Proposed Scheme 'A' Revise

No. 9557.23
Date: 08/02/02
Revised: 08/07/02

Copyright © 2002
Design 3 Architecture, PC
All Rights Reserved