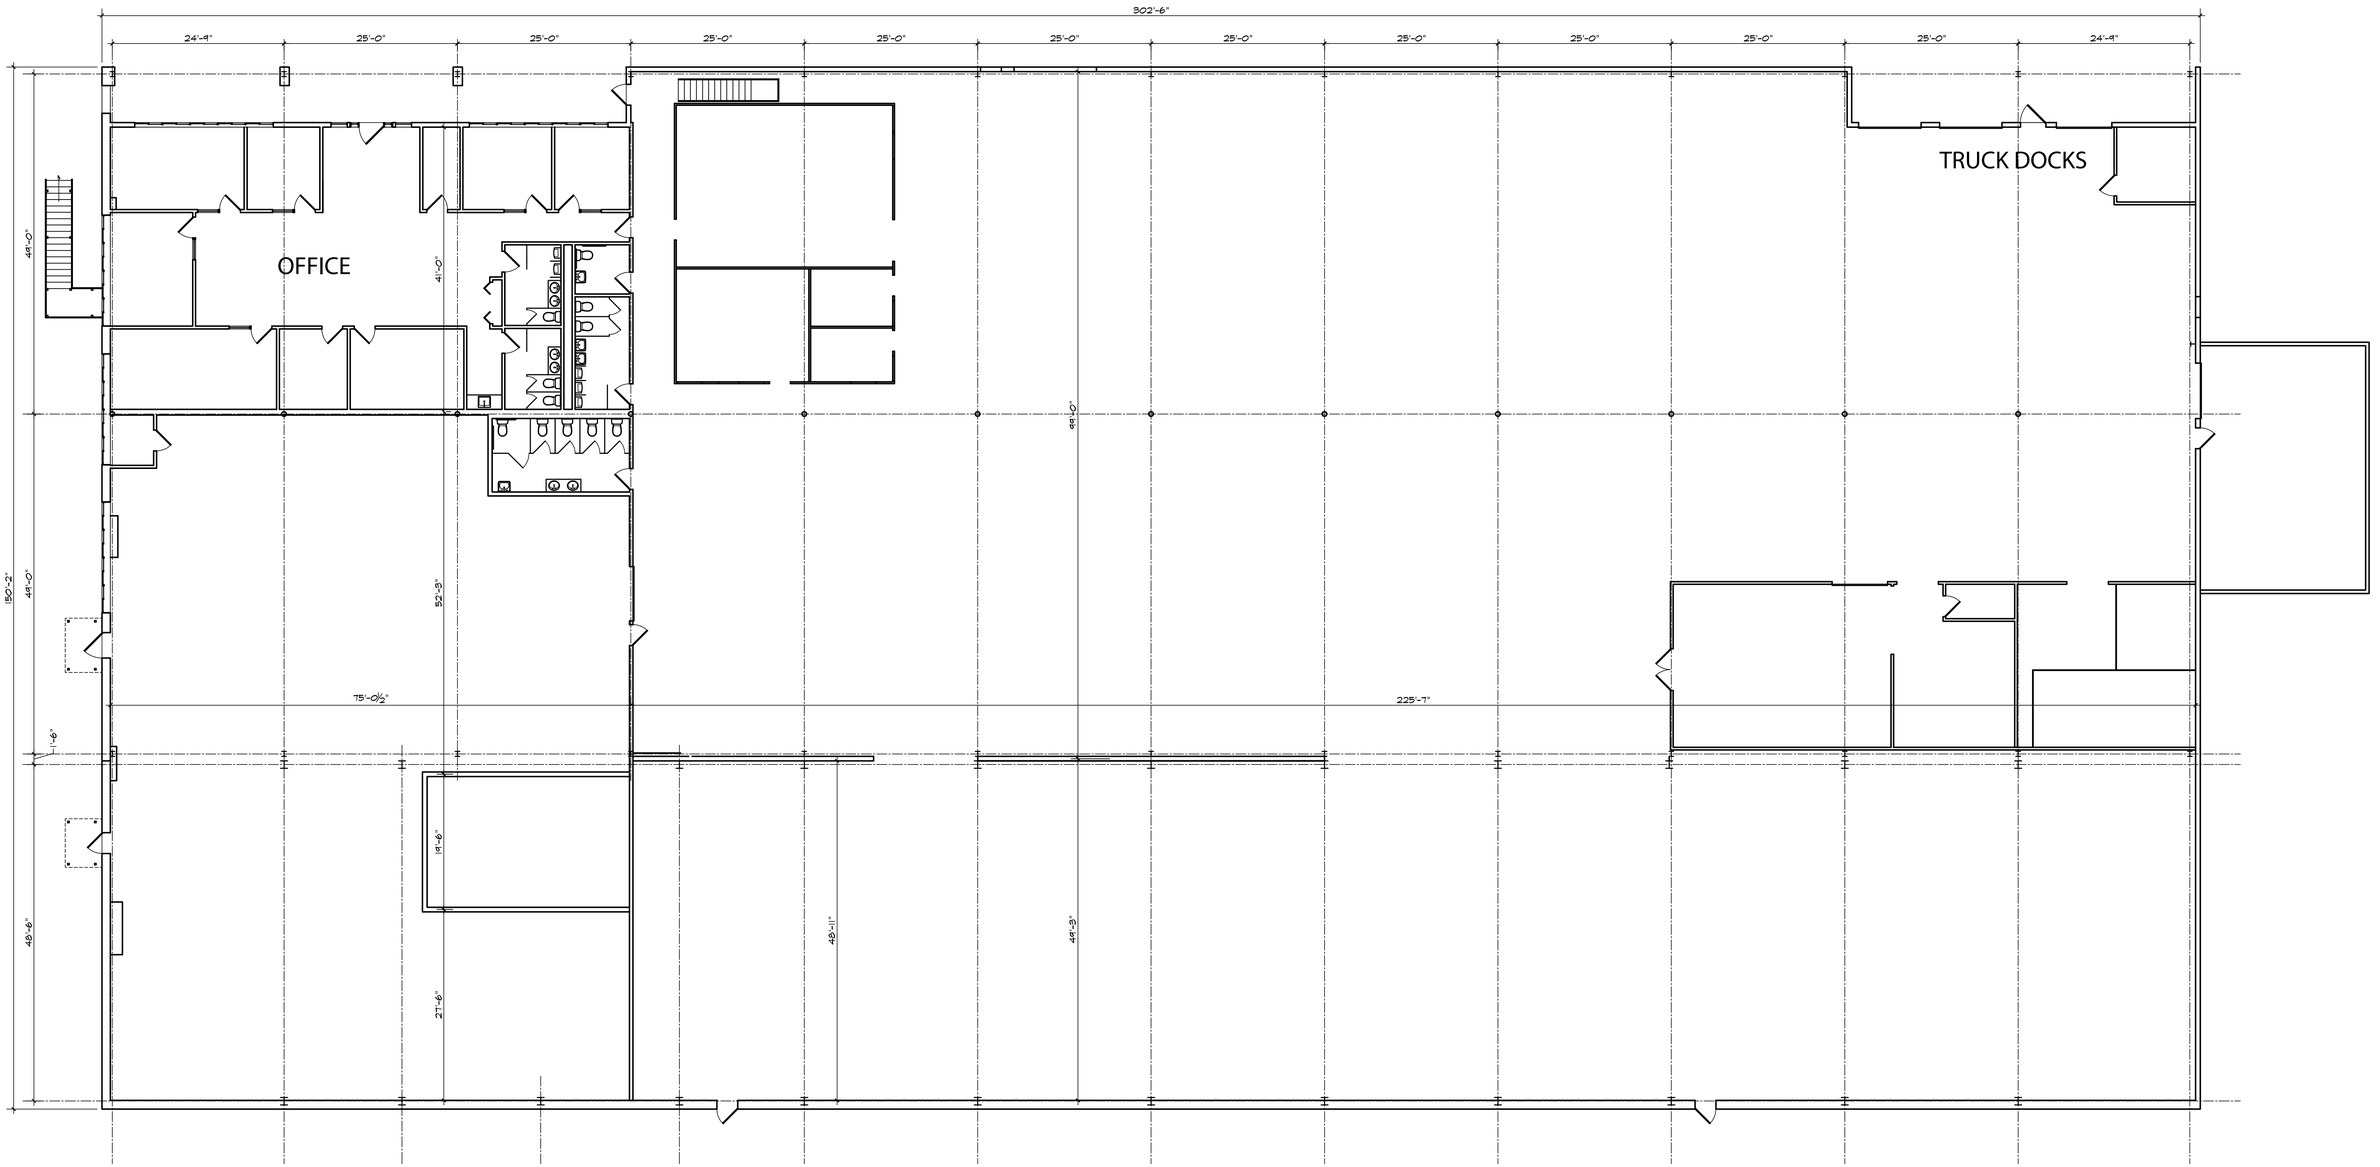

1 / EC1 FIRST FLOOR PLAN

3/32"=1'-0"

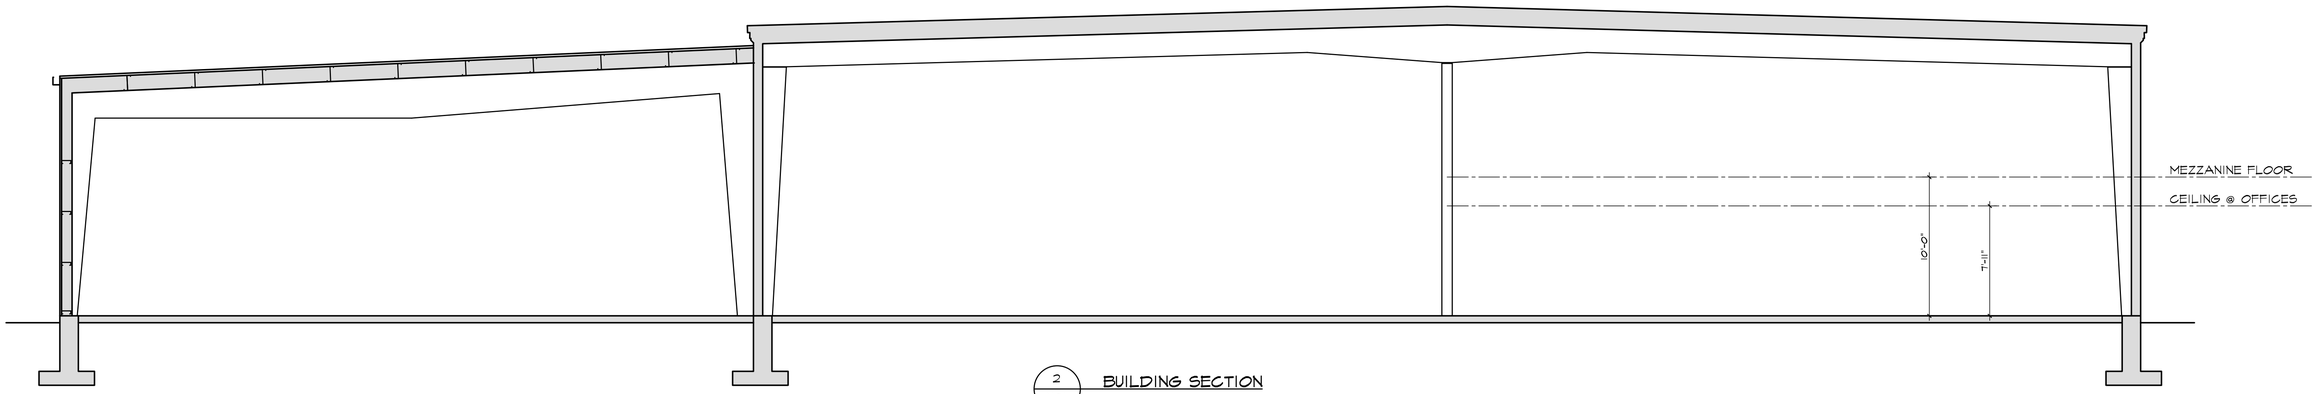

2 / EC1 BUILDING SECTION

3/16"=1'-0"

STAMP AND SIGNATURE:

THESE DRAWINGS ARE THE INTELLECTUAL PROPERTY OF KEEFE & WESNER ARCHITECTS AND MAY NOT BE REPRODUCED REVISED, OR USED FOR ANY PURPOSE WITH0UT PRIOR WRITTEN PERMISSION

DATE ISSUED: 6/11/19

REVISIONS:

DRAWN BY: GM

CHECKED BY: MW

SCALE: AS SHOWN

TITLE:

DRAWING NO.