KEY PLAN
NOT TO SCALE

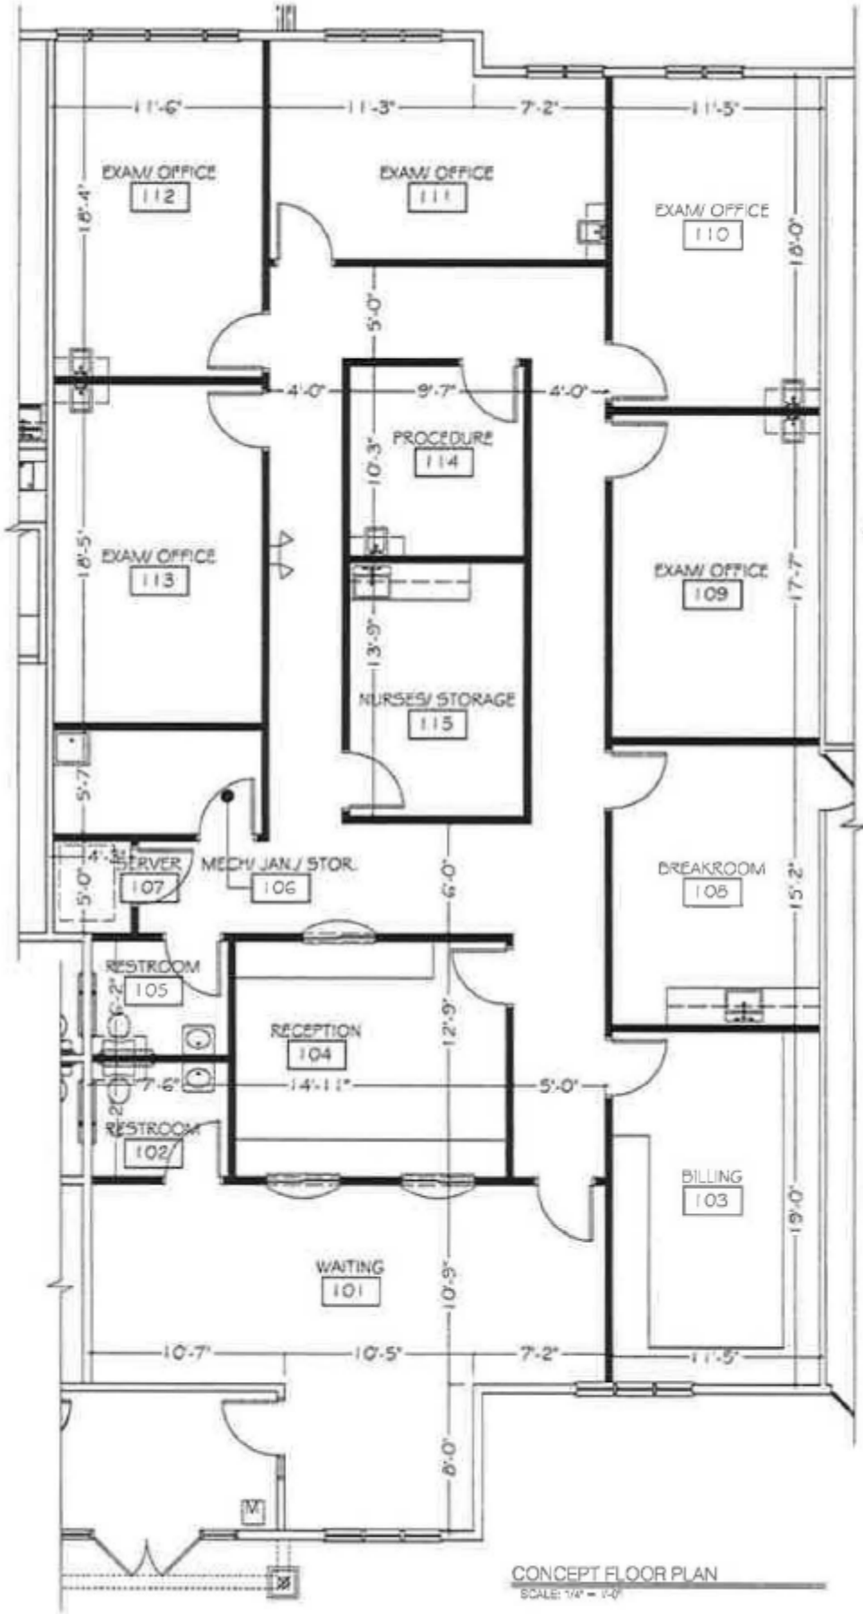

CONCEPT FLOOR PLAN
SCALE: 1/4" = 1'-0"

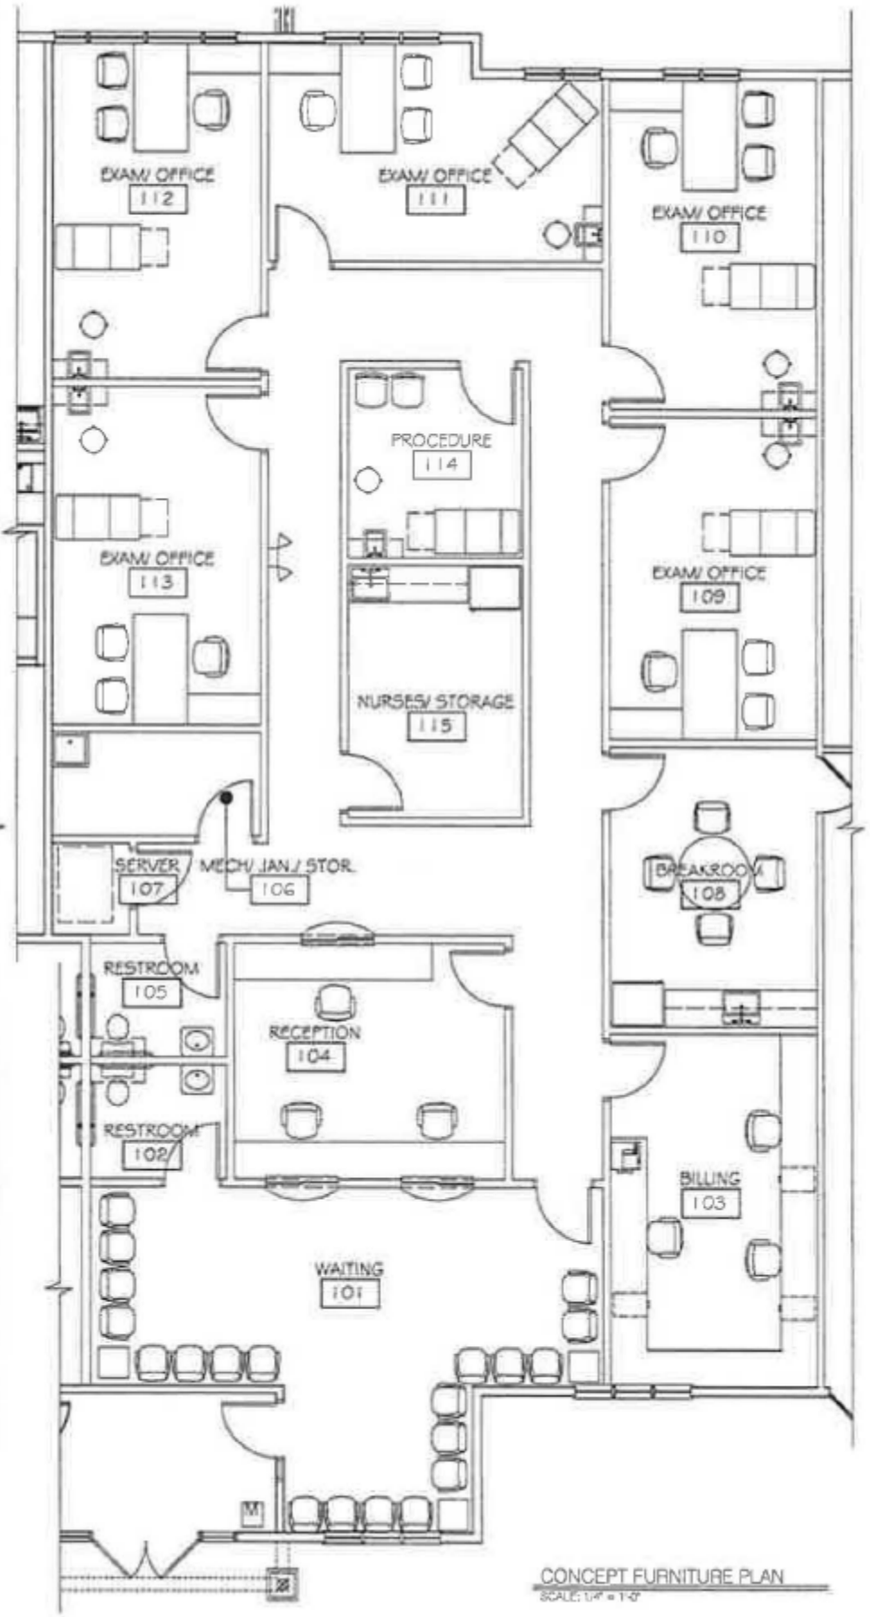

CONCEPT FURNITURE PLAN
SCALE: 1/4" = 1'-0"

GETSLOFF Design Group
Getsloff Design Group Inc. • 771 Canal View Blvd. • Rochester, New York 14623
Phone: 585.475.0990 • Fax: 585.475.0991 • www.getsloffdesigngroup.com

DRAWING ALTERATION

REVISIONS

NO	DATE	DESCRIPTION
	08-31-17	GENERAL REVISIONS
	09-12-17	GENERAL REVISIONS

PROJECT

ONTARIO NEURO

LOCATION
LAKESIDE MEDICAL COMPLEX
CANANDAIGUA, NEW YORK

DRAWING TITLE
CONCEPT PLANS

SHEET NO
ID-1