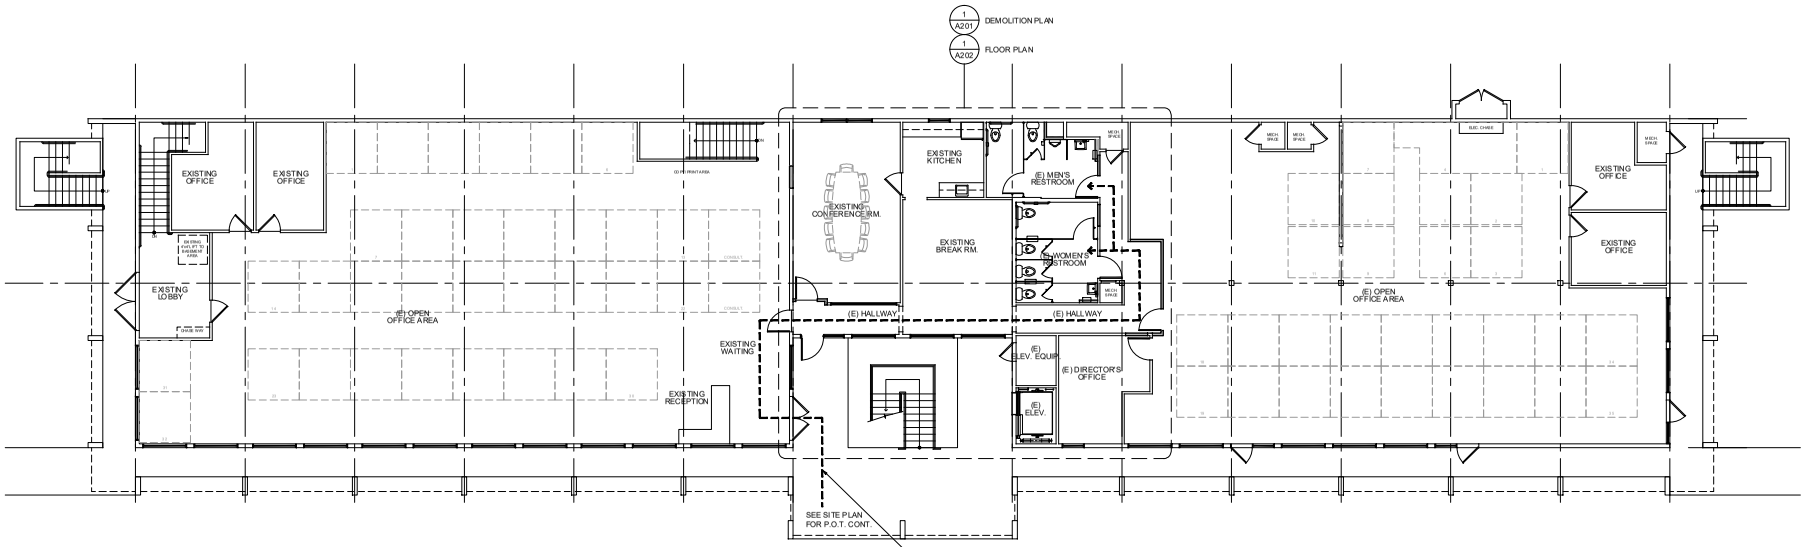

TRUE NORTH

PLAN NORTH

OVERALL FIRST FLOOR PLAN

SCALE: 1/8"=1'-0"

PLUMBING FIXTURE CALCULATIONS

CALCULATIONS PER 2013 CPC TABLE 422.1

OCCUPANCY GROUP B: OFFICE OR PUBLIC BUILDING
OCCUPANT LOAD FACTOR: 200
BUILDING AREA: 9,000 SF TOTAL (first floor)
9,000 SF / 200 = 45 = 45 OCCUPANTS
22.5 MALE, 22.5 FEMALE

THE "PROVIDED" COLUMN IN THE TABLE BELOW SHOWS THE FIXTURE COUNTS TO REMAIN AFTER THE PROPOSED MEN AND WOMEN RESTROOM RECONFIGURATION SHOWN ABOVE.

TOTAL OCCUPANTS	WC'S REQ'D	WC'S PROVIDED	URINALS REQ'D	URINALS PROVIDED	LAV'S REQ'D	LAV'S PROVIDED
MEN = 22.5	1:1-150 = 1	2	1:1-100 = 1	1	1:1-75 = 1	1
WOMEN = 22.5	2:16-30 = 2	3	-	-	1:1-50 = 1	1

50

WRD

WALD, RUHNKE & DOST ARCHITECTS LLP

2340 GARDEN ROAD, SUITE 100
MONTEREY, CALIFORNIA 93940
PHONE: 831.649.4642
FAX: 831.649.3530
WWW.WRDARCH.COM

THE USE OF THE PLANS AND SPECIFICATIONS IS RESTRICTED TO THE ORIGINAL SITE FOR WHICH THEY WERE PREPARED, AND PUBLICATION THEREOF IS EXPRESSLY LIMITED TO SUCH USE. REPRODUCTION OR PUBLICATION BY ANY METHOD, IN WHOLE OR IN PART, IS PROHIBITED. TITLE TO THE PLANS AND SPECIFICATIONS REMAINS WITH THE ARCHITECT. VISUAL CONTACT WITH THESE PLANS AND SPECIFICATIONS SHALL CONSTITUTE PROOF OF KNOWLEDGE OF THE ACCEPTANCE OF THESE RESTRICTIONS.

Palo Alto Medical Foundation
A Sutter Health Affiliate

PALO ALTO MEDICAL FOUNDATION INTERCHANGE TENANT IMPROVEMENT

2880 SOQUEL AVENUE
SANTA CRUZ, CA 95062

A.P.N.: 026-031-64

JOB NO.: 13135

PRINT DATE:

PLOT DATE: 10.13.2014

DRAWN BY:

CHECKED BY:

SET ISSUED:

4.21.2014	ADA RESPONSE 1
5.6.2014	ADA RESPONSE 2
5.29.2014	S.C. COUNTY SET

SHEET NAME: OVERALL FLOOR PLAN

SHEET NO.: A200

FILE NAME: 13135-A200