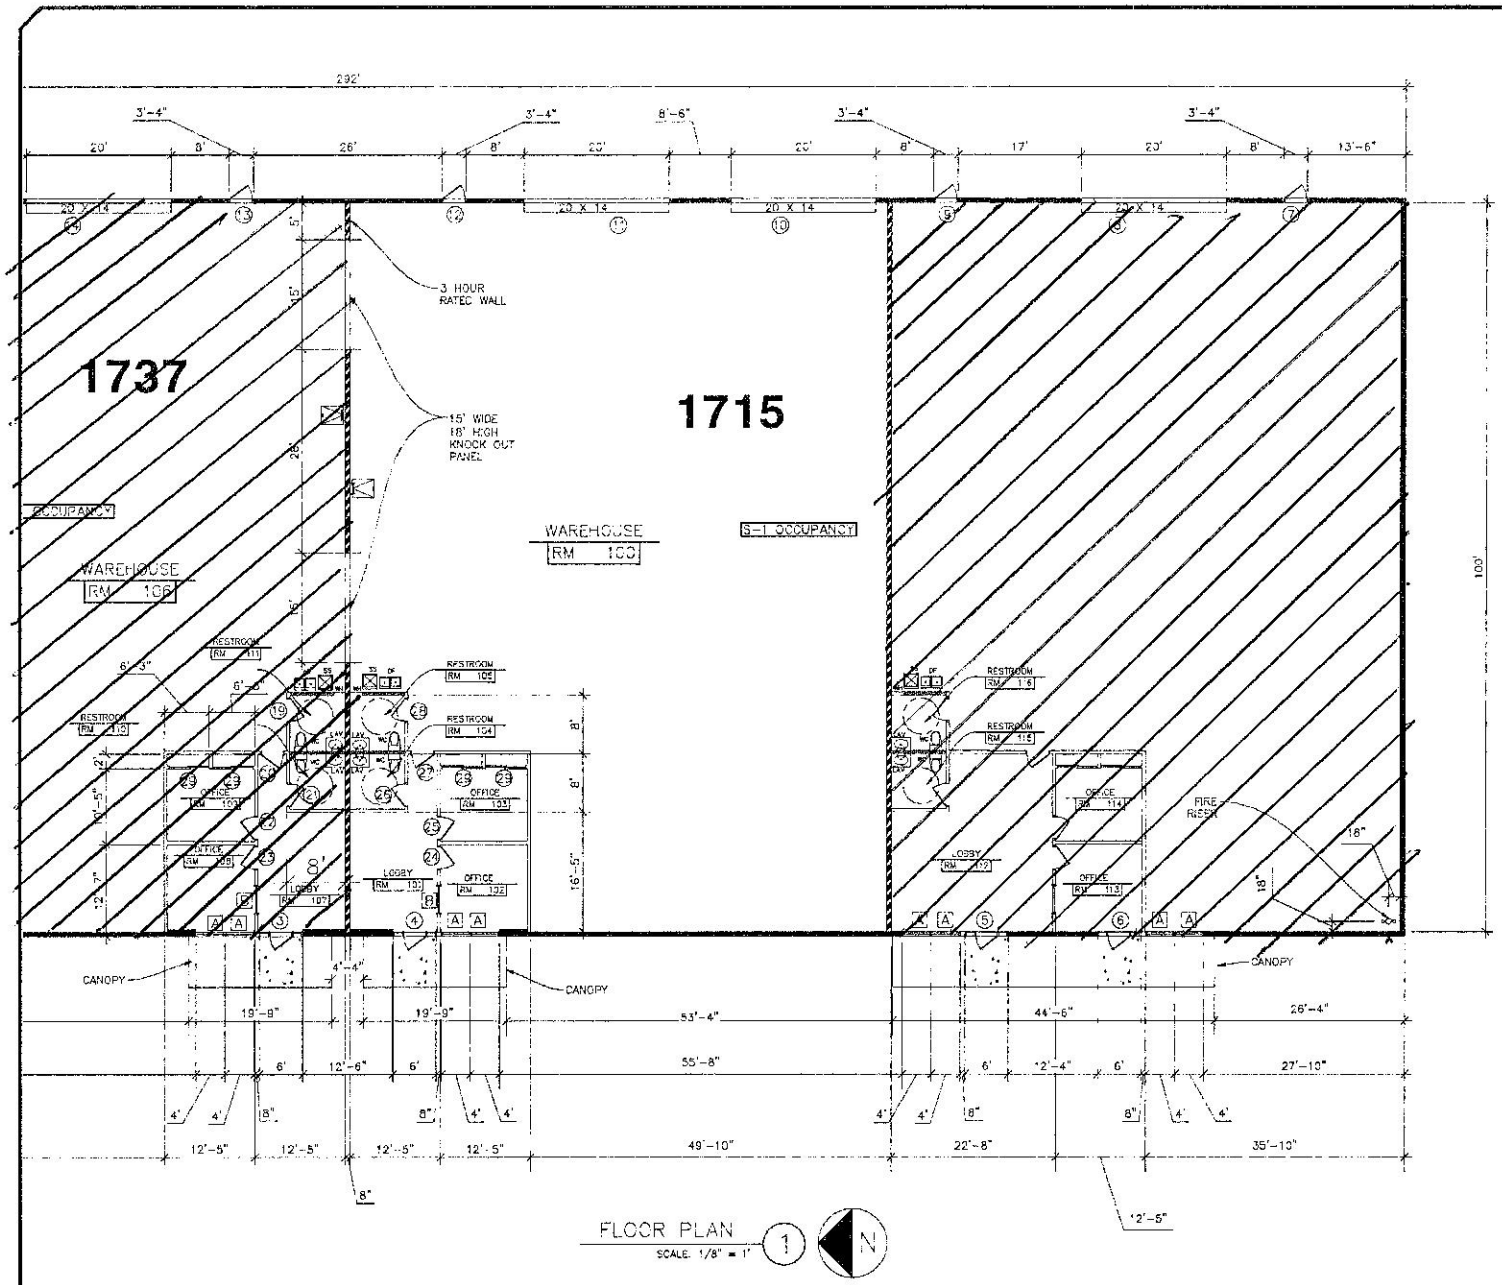

FLOOR PLAN 1
SCALE: 1/8" = 1'

N

REVISIONS

	DESCRIPTION	DATE

C.E.W. ASSOCIATES LLC
ARCHITECTURE, DESIGN

CONSTRUCTION DOCUMENTS
WEST COAST COMMERCIAL
1715-1737 NORTH ROSEMONT
MESA, AZ 85205

FLOOR PLAN

ARCHITECTURAL DRAWINGS

A1