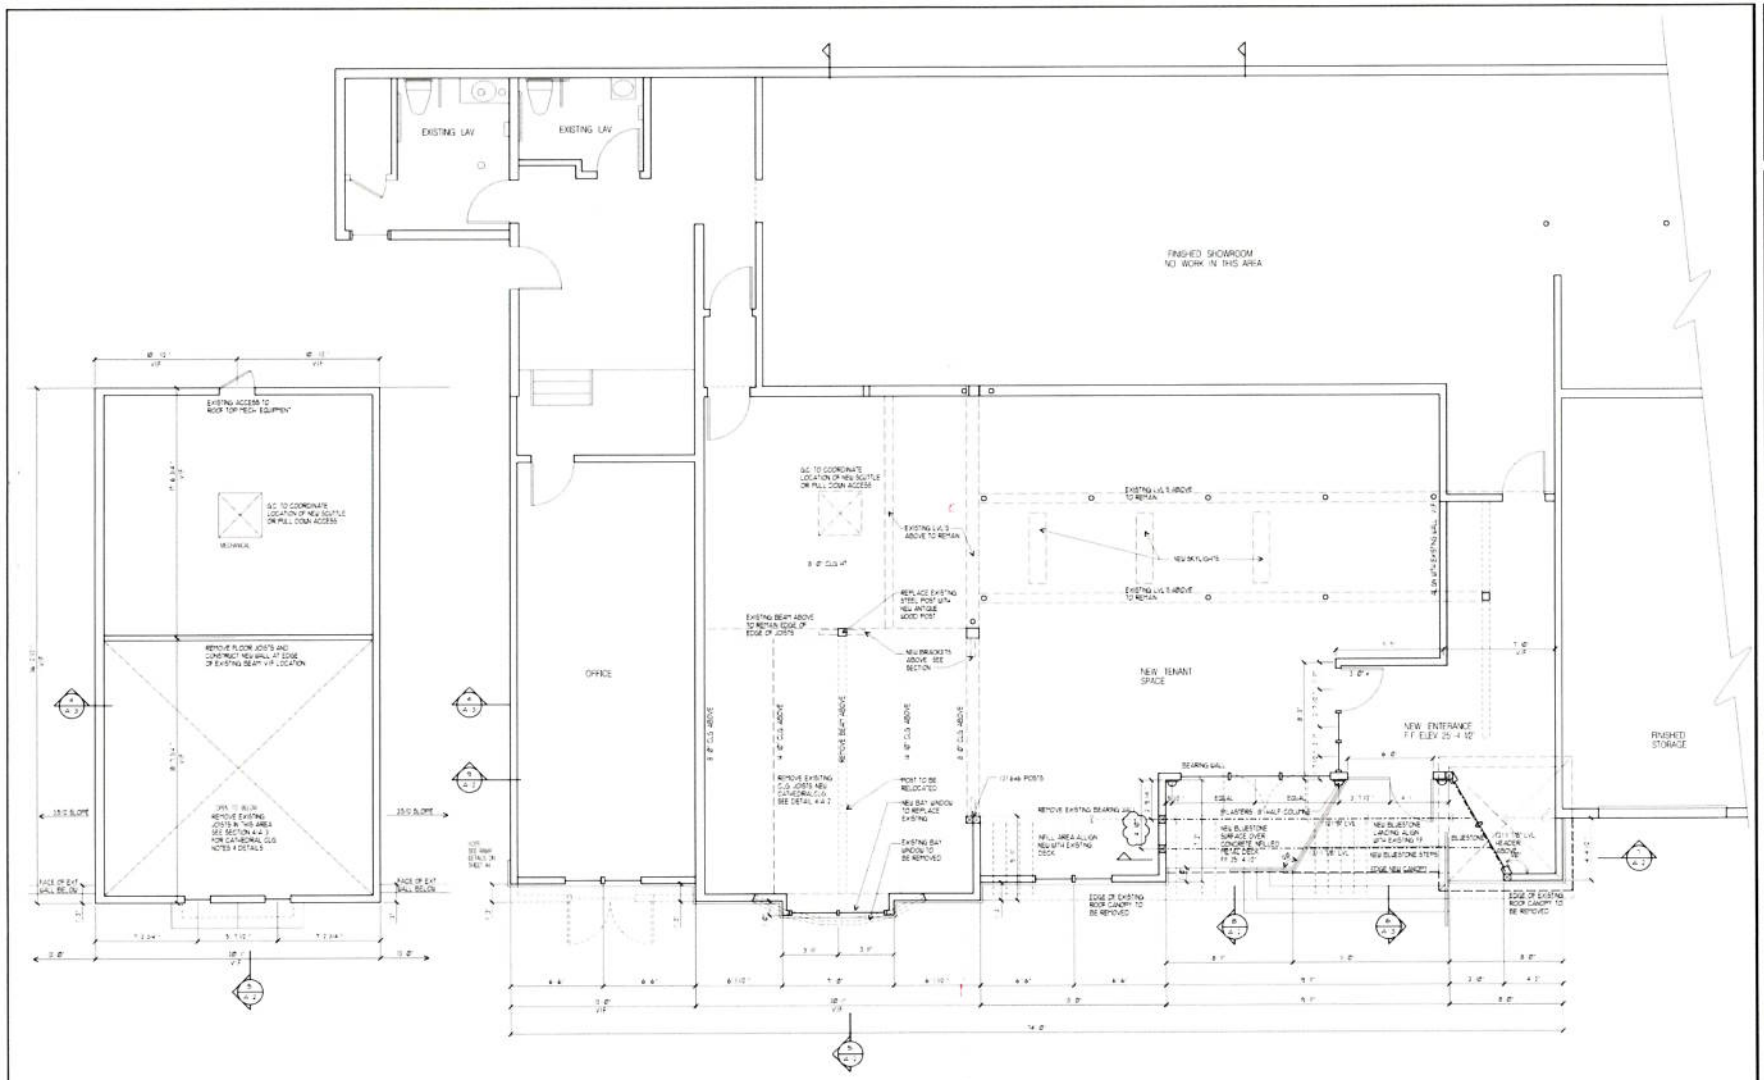

SECOND FLOOR PLAN

1/4" = 1'-0"

FIRST FLOOR PLAN

1/4" = 1'-0"

WILLIAMS A I A ARCHITECTS
897 BOSTON POST RD. MADISON, CT.
PH. 203.245.1283 gwarchitects.com

KEY

EXISTING WALLS

NEW WALLS

WALLS TO BE REMOVED

DATE	DESCRIPTION
6/3/16	MOVED POST
6/8/16	MISC. REVISIONS
6/7/16	MISC. REVISIONS
7/14/15	MISC. REVISIONS
8/21/14	PLAN & DETAIL REVISIONS

REVISIONS

MIDDLESEX PLUMBING SUPPLY RENOVATIONS

27 WEST MAIN STREET
CLINTON, CT

SEAL

TITLE

FIRST & SECOND FLOOR PLANS

DATE 1/29/14
JOB# 1404
SCALE AS NOTED
DRAWN
CHECKED

SHEET

A-1