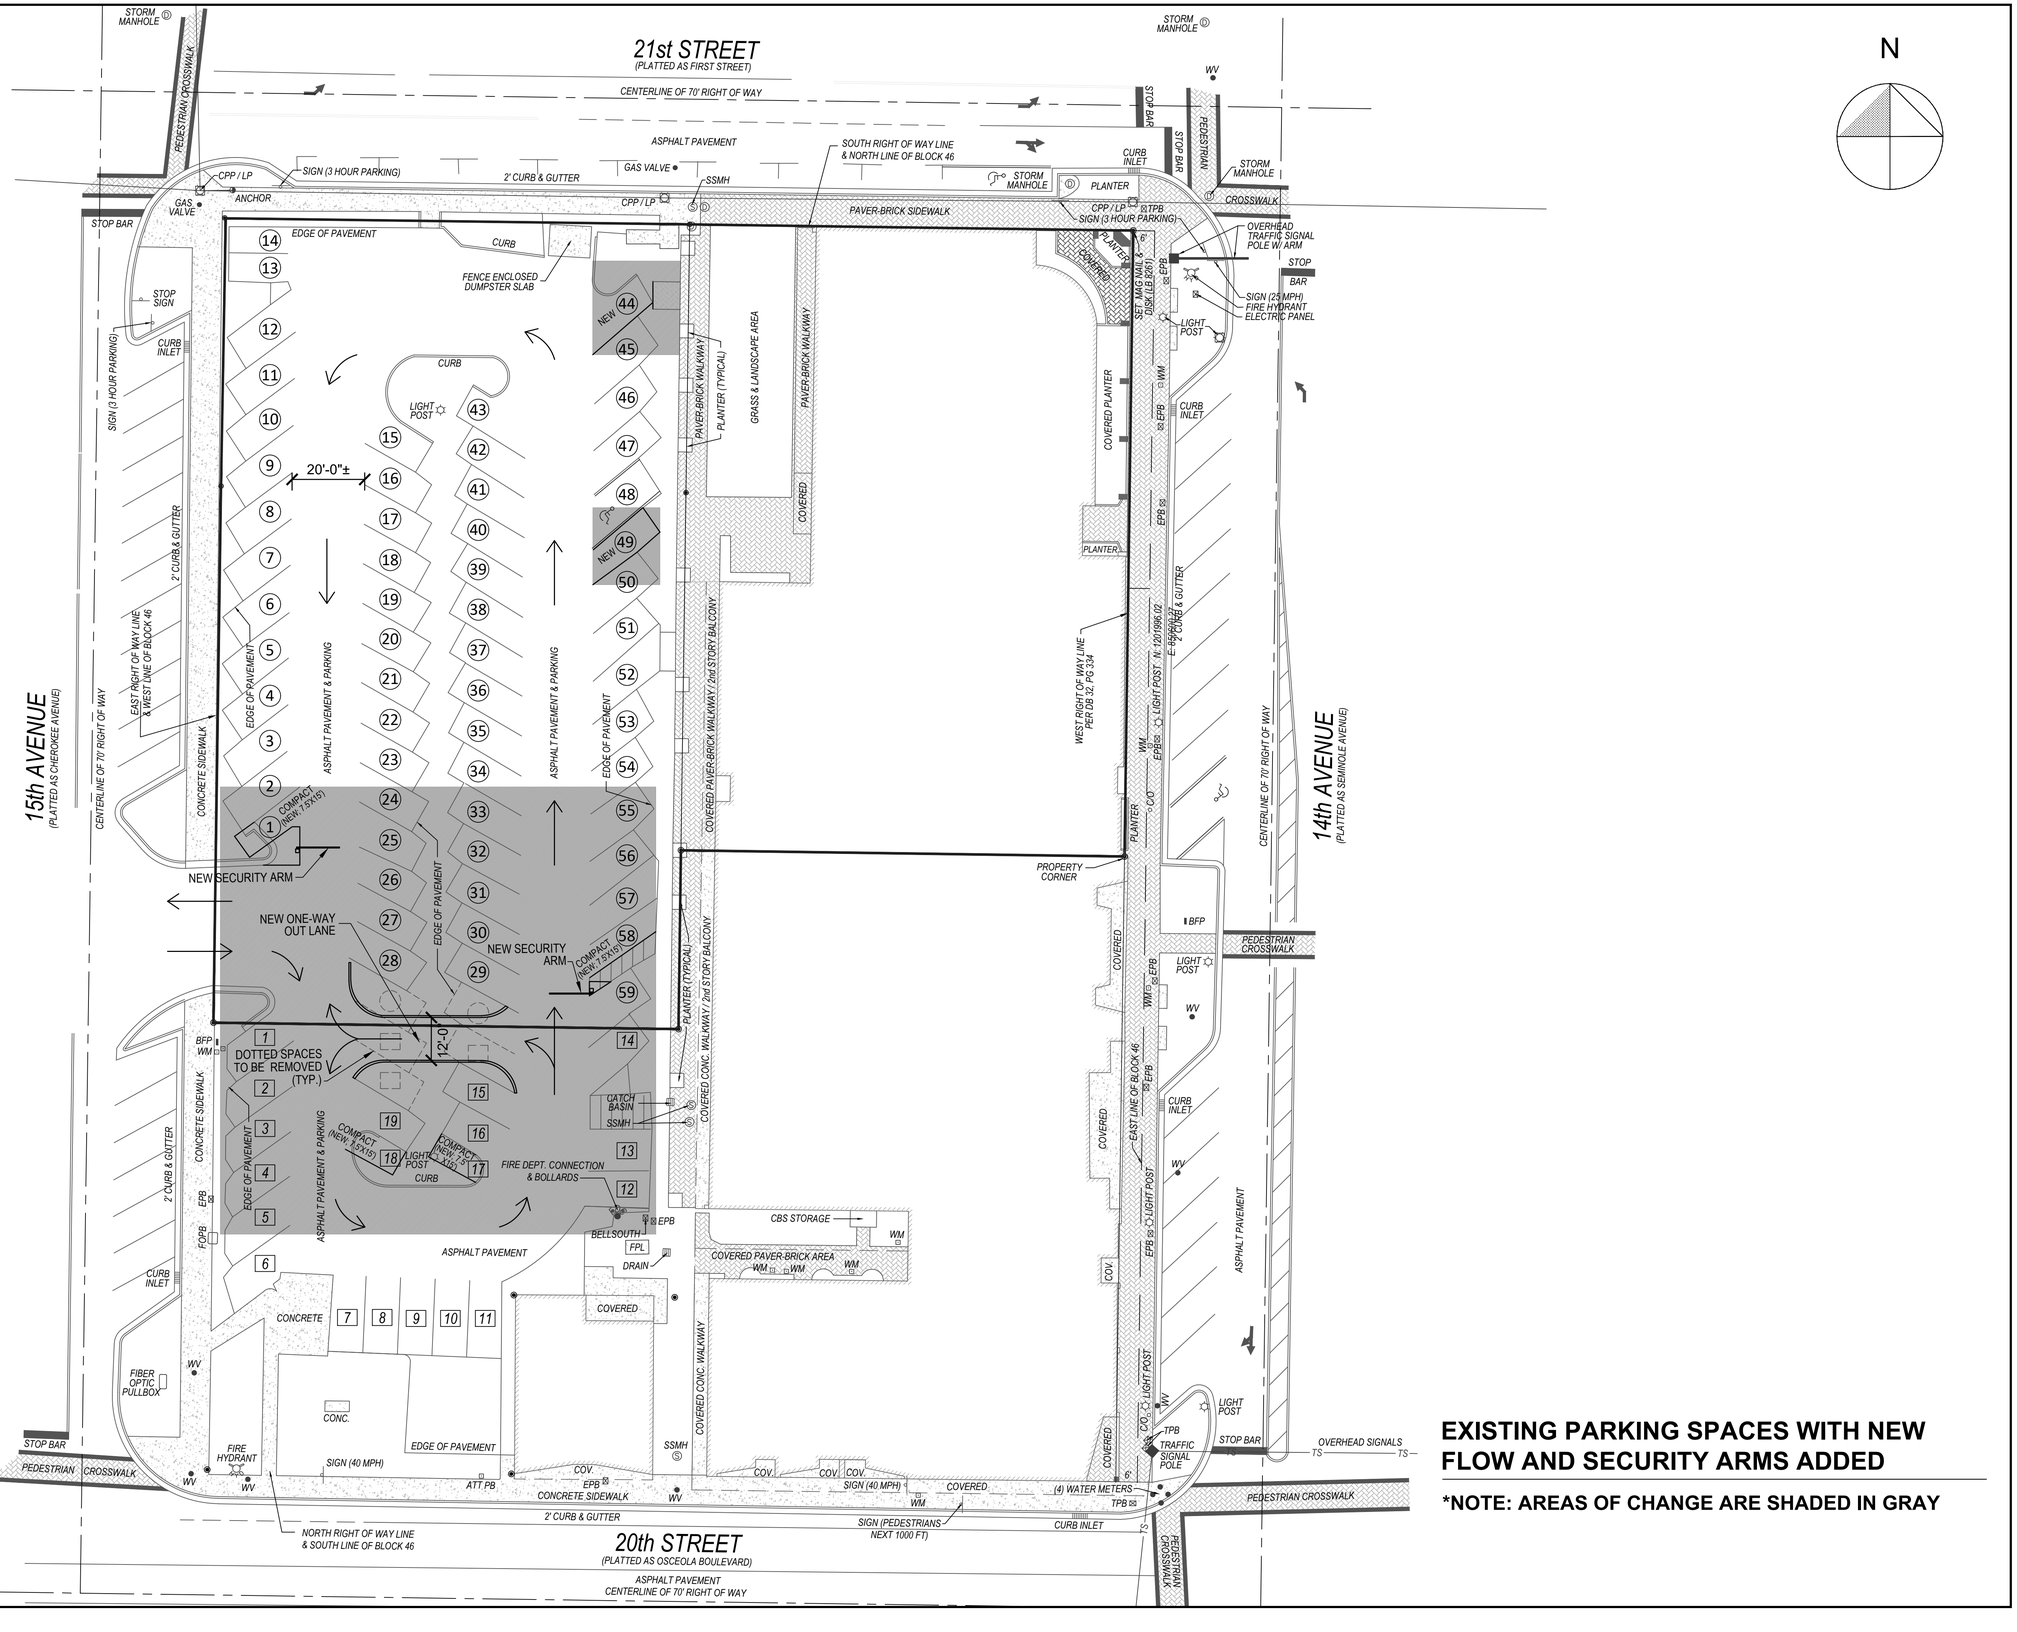

EXISTING PARKING SPACES WITH NEW FLOW AND SECURITY ARMS ADDED

***NOTE: AREAS OF CHANGE ARE SHADED IN GRAY**