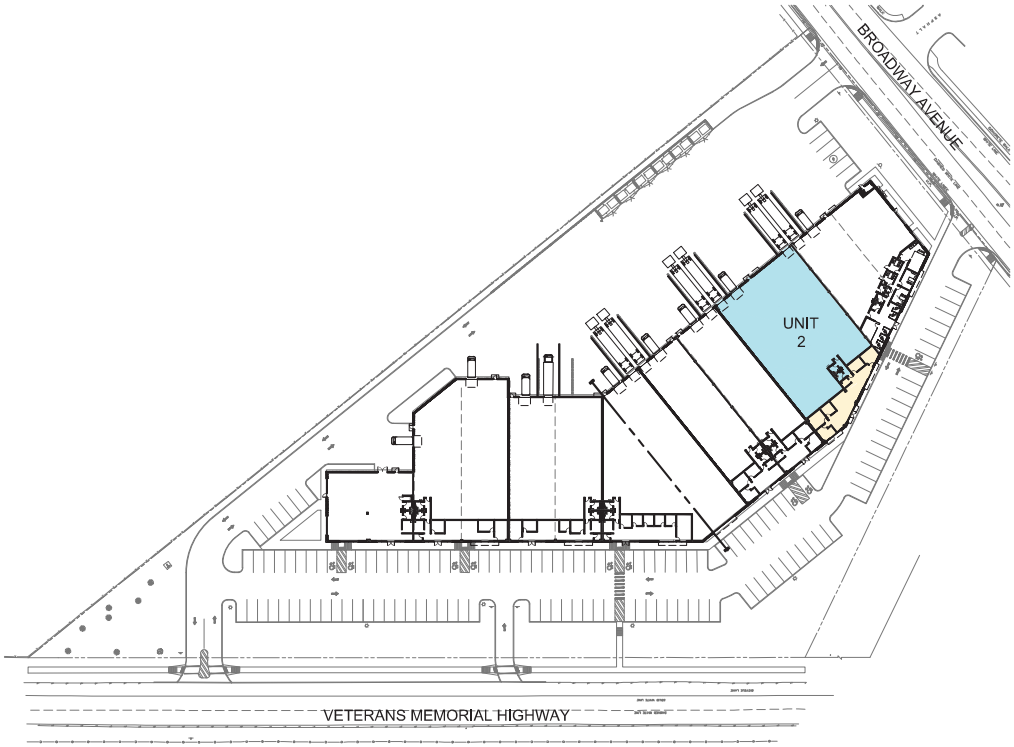

LOCATION PLAN

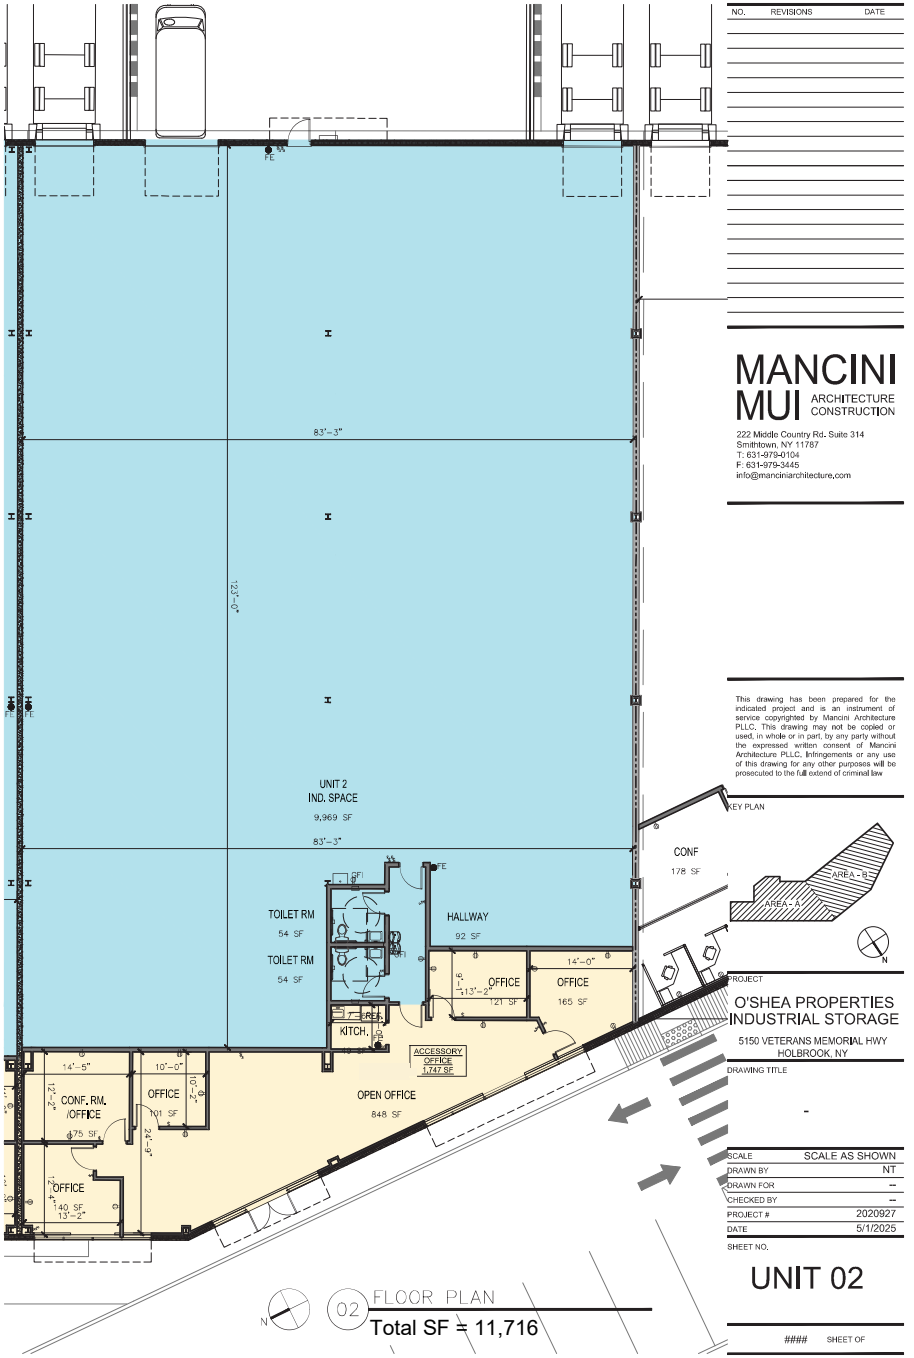

02 FLOOR PLAN

Total SF = 11,716

NO. REVISIONS DATE

MANCINI MUI ARCHITECTURE CONSTRUCTION
222 Middle Country Rd. Suite 314
Smithtown, NY 11787
T: 631-979-0104
F: 631-979-3445
info@mancinimuiarchitecture.com

This drawing has been prepared for the indicated project and is an instrument of service copyrighted by Mancini Architecture PLLC. This drawing may not be copied or used, in whole or in part, by any party without the expressed written consent of Mancini Architecture PLLC. Infringements or any use of this drawing for any other purposes will be prosecuted to the full extend of criminal law

KEY PLAN

PROJECT

O'SHEA PROPERTIES
INDUSTRIAL STORAGE

5150 VETERANS MEMORIAL HWY
HOLBROOK, NY

DRAWING TITLE

-

SCALE	SCALE AS SHOWN
DRAWN BY	NT
DRAWN FOR	--
CHECKED BY	--
PROJECT #	2020927
DATE	5/1/2025

SHEET NO.

UNIT 02

SHEET OF