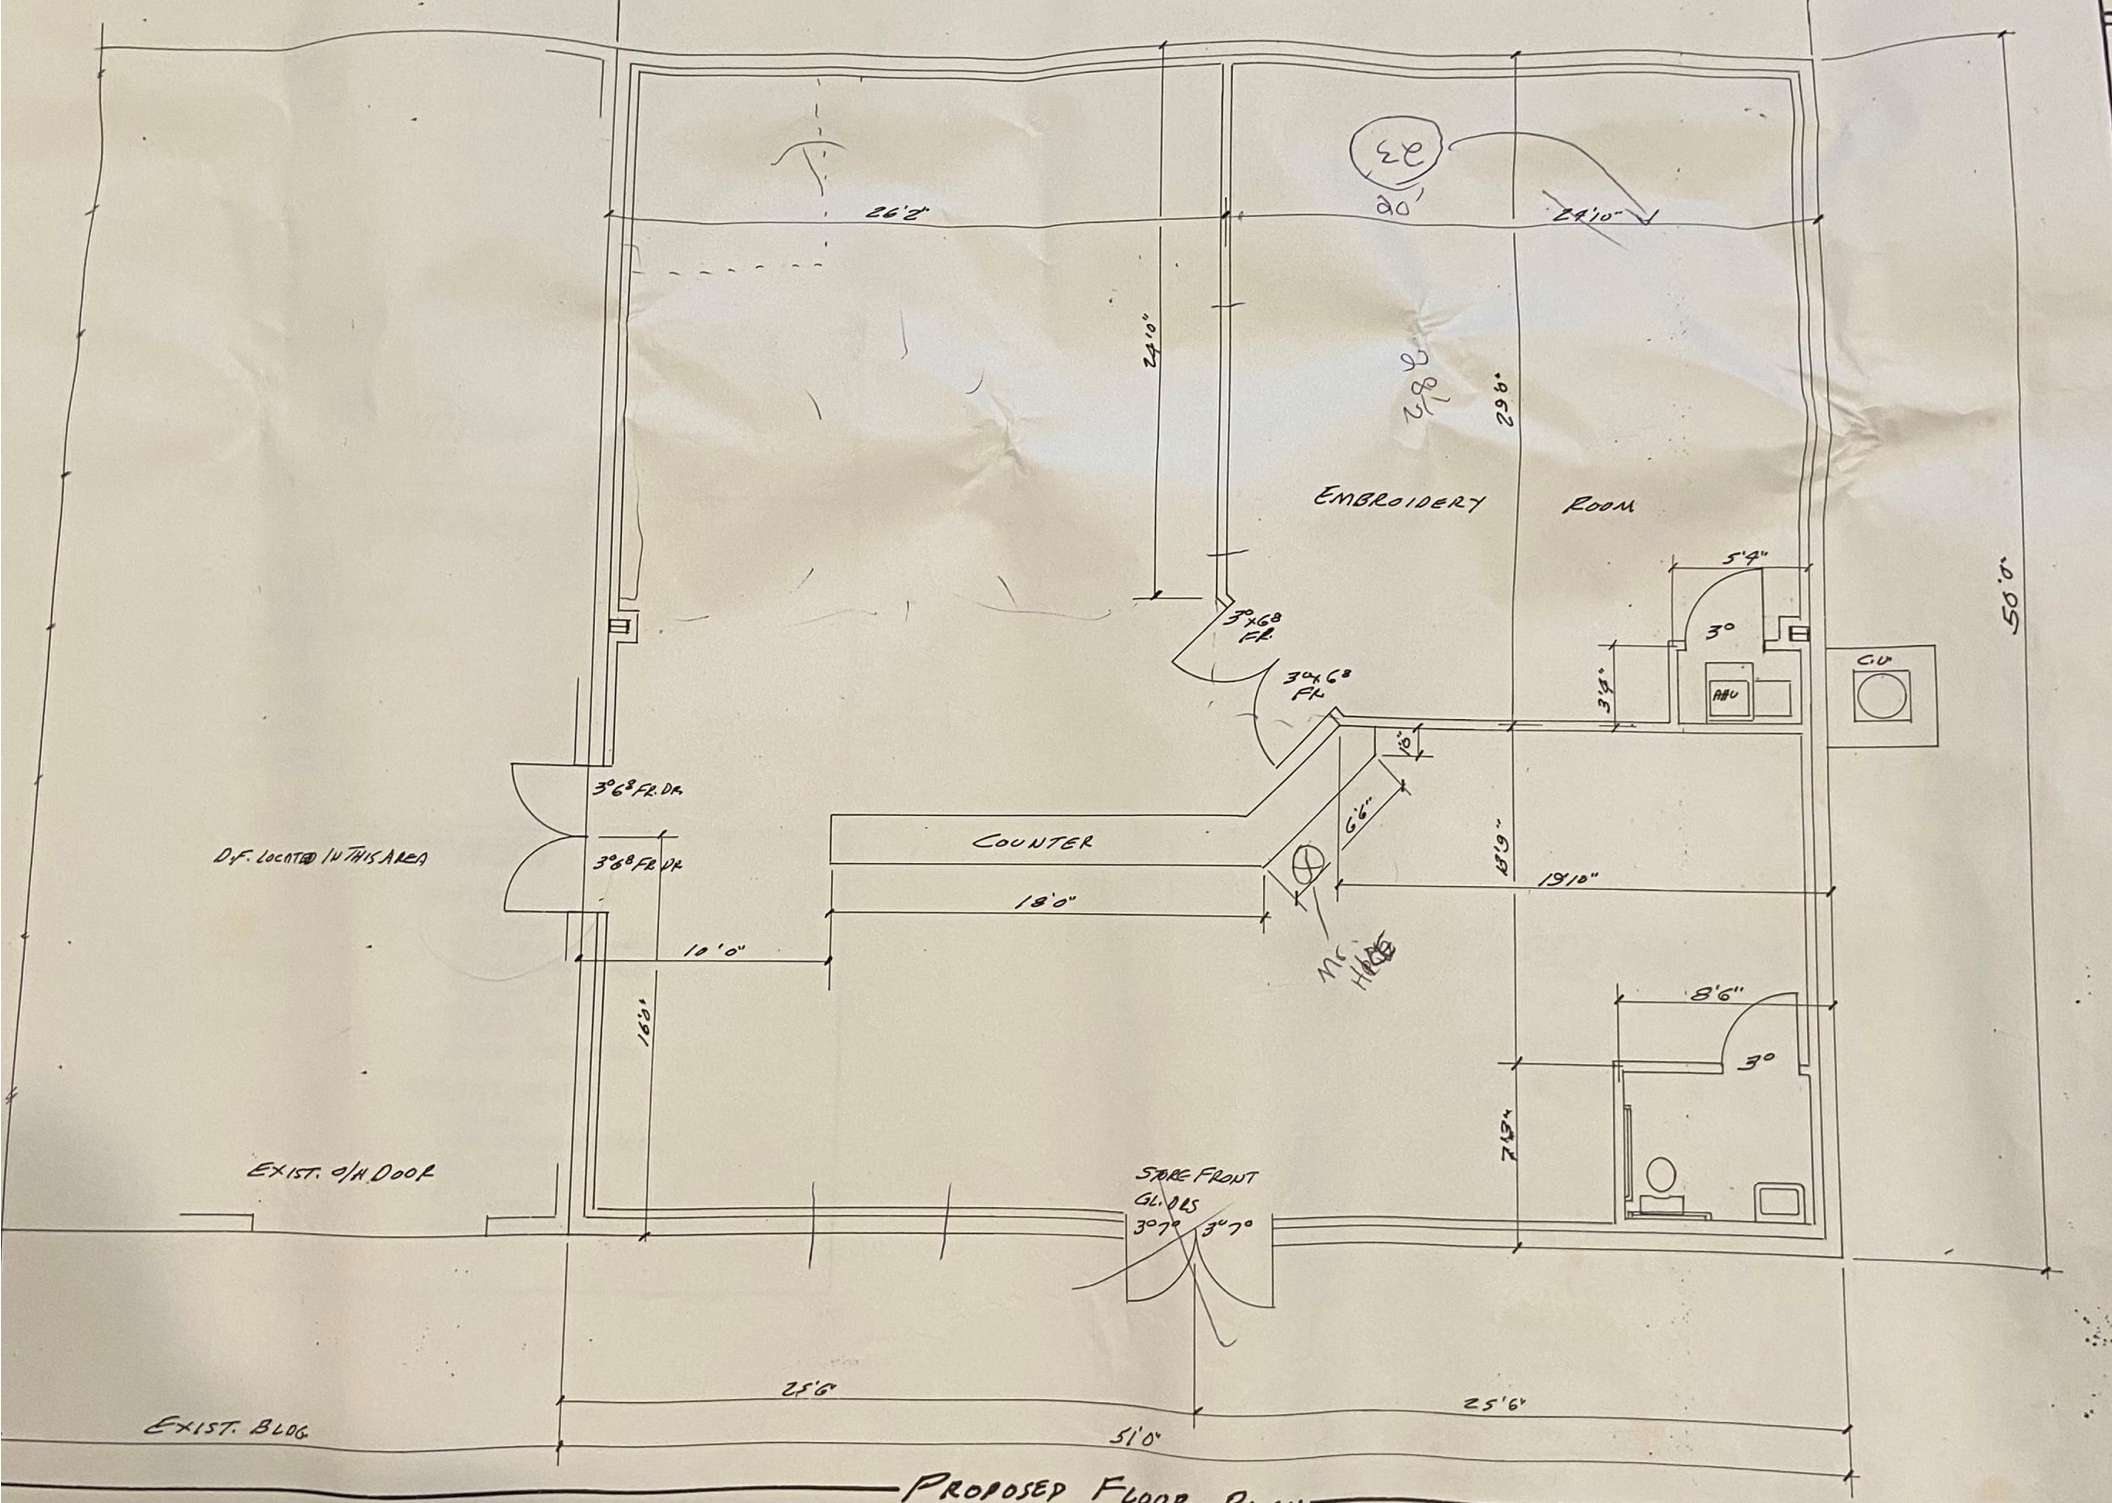

PROPOSED FLOOR PLAN