NOTE: LOT NUMBERS 37 - 42 WERE NOT USED

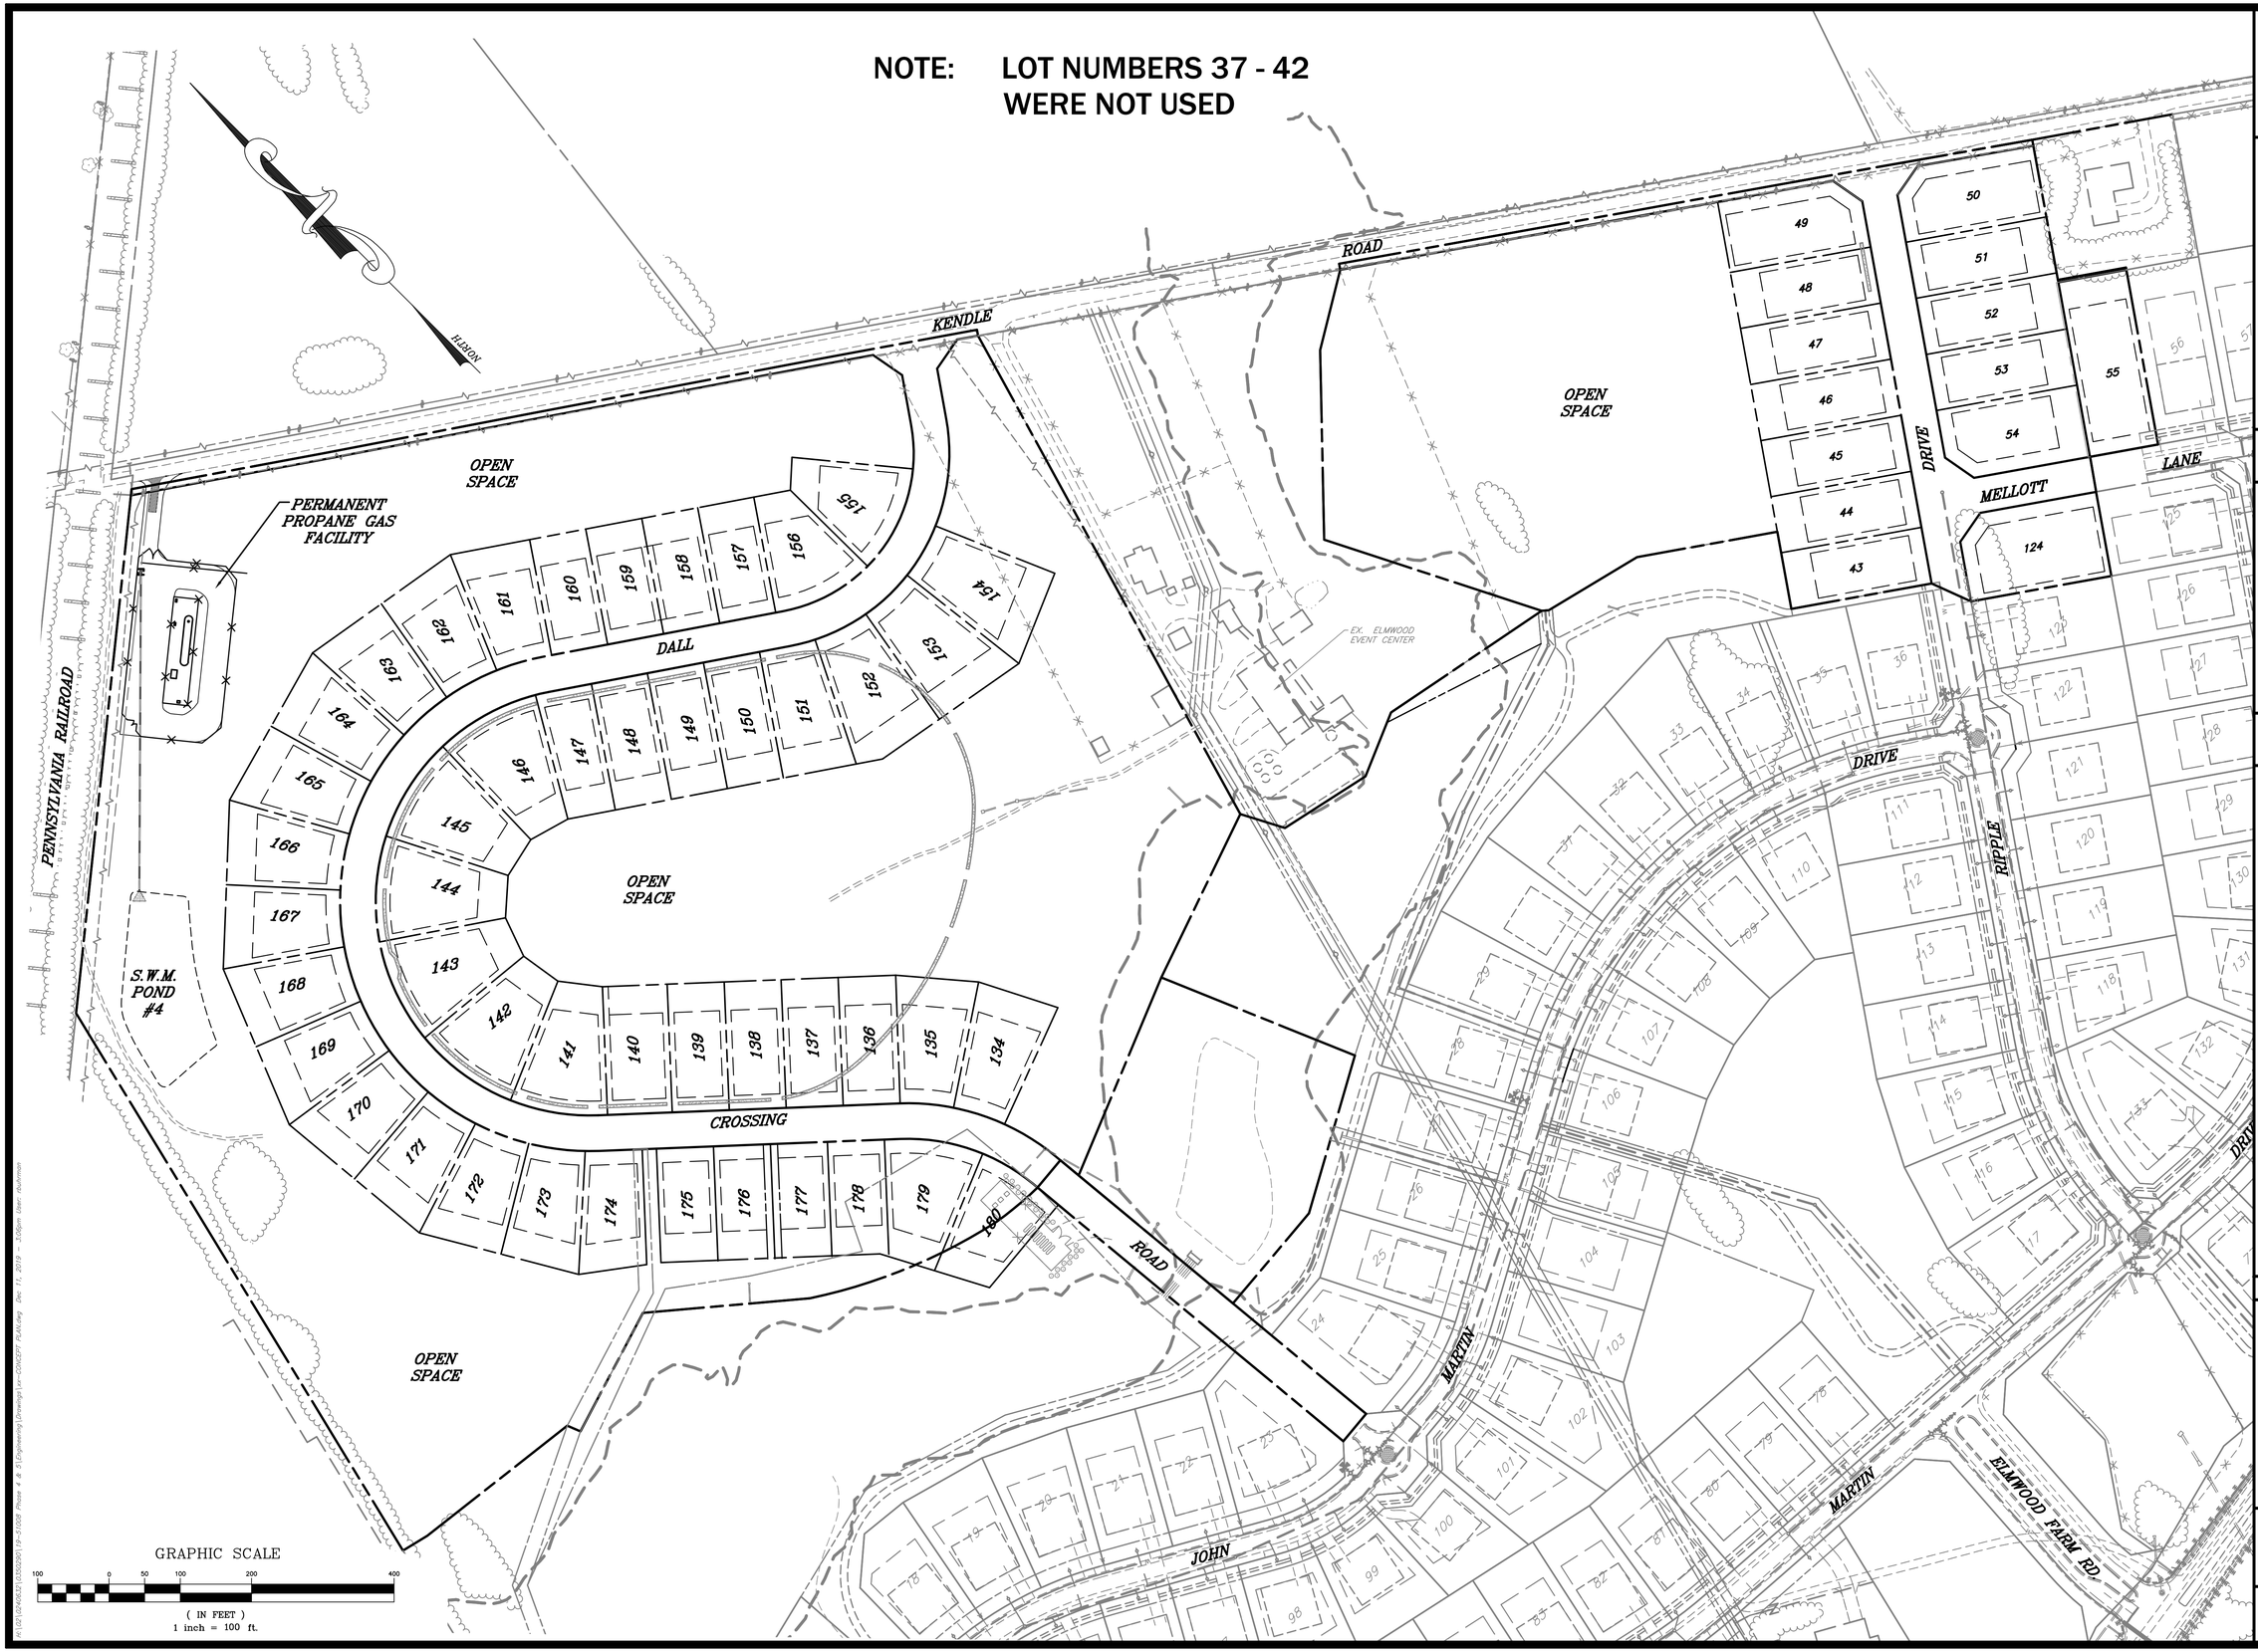

GRAPHIC SCALE

100 0 50 100 200 400

(IN FEET)

1 inch = 100 ft.

FOX & ASSOCIATES INC.
Est. 1966

Copyright © 2019

FOX & ASSOCIATES, INC.
ENGINEERS • SURVEYORS • PLANNERS
981 MT. AETNA ROAD
HAGERSTOWN, MD. 21740
PHONE: (301)733-8503
or (301)416-7250
FAX: (301)733-1853
82 WORMANS MILL COURT
SUITE "G"
FREDERICK, MD. 21701
PHONE: (301)695-0880
FAX: (301)293-6009
www.foxassociatesinc.com
Email: foxassoc@foxassociatesinc.com

DRAWN BY

REVISION

DATE

CONCEPT PLAN

ELMWOOD FARM REDESIGN SECTION 4 & 5

SITUATE ALONG BOTH SIDES OF ALL STAR COURT

WASHINGTON COUNTY, MARYLAND

SCALE: 1"=100'

PROFESSIONAL CERTIFICATION

STATE OF MARYLAND
SCOTT PORTER HUBER
27053
PROFESSIONAL ENGINEER

I HEREBY CERTIFY THAT THESE DOCUMENTS WERE PREPARED OR APPROVED BY ME, AND THAT I AM A DULY LICENSED PROFESSIONAL ENGINEER UNDER THE LAWS OF THE STATE OF MARYLAND.

LICENSE No.: EXP. DATE:

PROJECT NO. 19-51008
DRAWING NO. D-6425
DATE: DECEMBER, 2019
DRAWN BY: RLB
CHECKED BY: GSP

SHEET OF 1