CEILING LEGEND

ACOUSTICAL TILE CEILING / GRID. REFER TO FINISH SCHEDULE FOR TYPE AND HEIGHT.

GYPSUM BOARD BULKHEAD OR CEILING. HEIGHT AS NOTED ON SCHEDULE OR KEYNOTES.

NOTE: SUPPLY RETURN AND SPRINKLER LOCATIONS SHOWN ON PLANS FOR REFERENCE ONLY. CONTRACTOR IS TO PROVIDE LAYOUT, ENGINEERING AND STATE SUBMITTAL UNDER DESIGN-BUILD CONTRACT.

KEYED NOTES

1 EXPOSED TO STRUCTURE. REFER TO ELECTRICAL DRAWINGS FOR LIGHTING LAYOUT.
2 GYP. BOARD CEILING. COORDINATE ACCESS PANEL AND EXHAUST FAN WITH MECHANICAL DRAWINGS.
3 PREFINISHED ALUMINUM SOFFIT, GUTTER, DOWNSPOUT, AND TRIM BY PEMB MANUFACTURER. COLOR TO MATCH ROOF.
4 PREFABRICATED METAL CANOPY TO MATCH STOREFRONT. MAPES OR EQUAL.
5 NOT USED
6 NOT USED
7 NOT USED
8 NOT USED
9 NOT USED
10 NOT USED

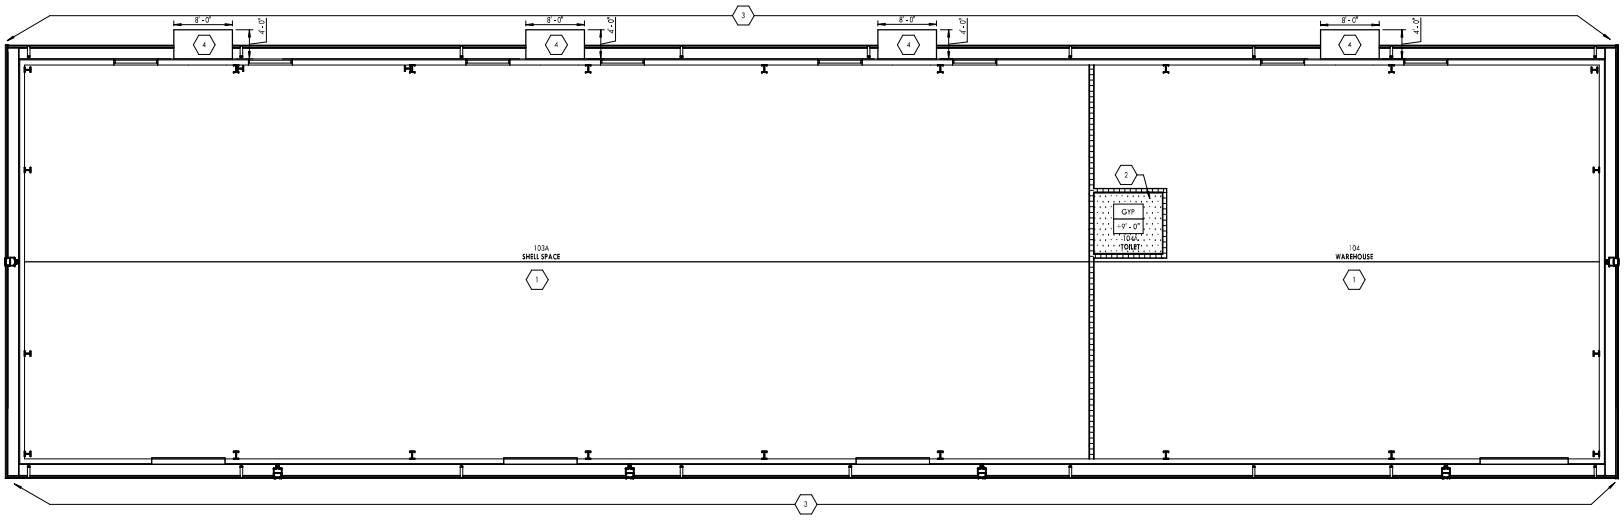

FIRST FLOOR RCP 1
1/8" = 1'-0"

CURRAN ARCHITECTURE
5745 LAWTON LOOP E. DR., SUITE 200
INDIANAPOLIS, IN 46216
O :: 317.288.0681

CERTIFICATION

SHAWN M. CURRAN
REGISTERED
No. AR19600043
STATE OF INDIANA

EXPIRES 12.31.25

THIS DRAWING AND THE IDEAS, DESIGNS AND CONCEPTS CONTAINED HEREIN ARE THE EXCLUSIVE INTELLECTUAL PROPERTY OF CURRAN ARCHITECTURE, AND ARE NOT TO BE USED OR REPRODUCED, WHOLE OR IN PART, WITHOUT THE WRITTEN CONSENT OF CURRAN ARCHITECTURE.
© COPYRIGHT 2025 CURRAN ARCHITECTURE

PROJECT INFORMATION

8333 MASTERS ROAD

8333 MASTERS ROAD
INDIANAPOLIS, IN
46250

ISSUE DATES

FRCD SET	04.18.2025

PROJECT NUMBER: 240279

FIRST FLOOR RCP

A111