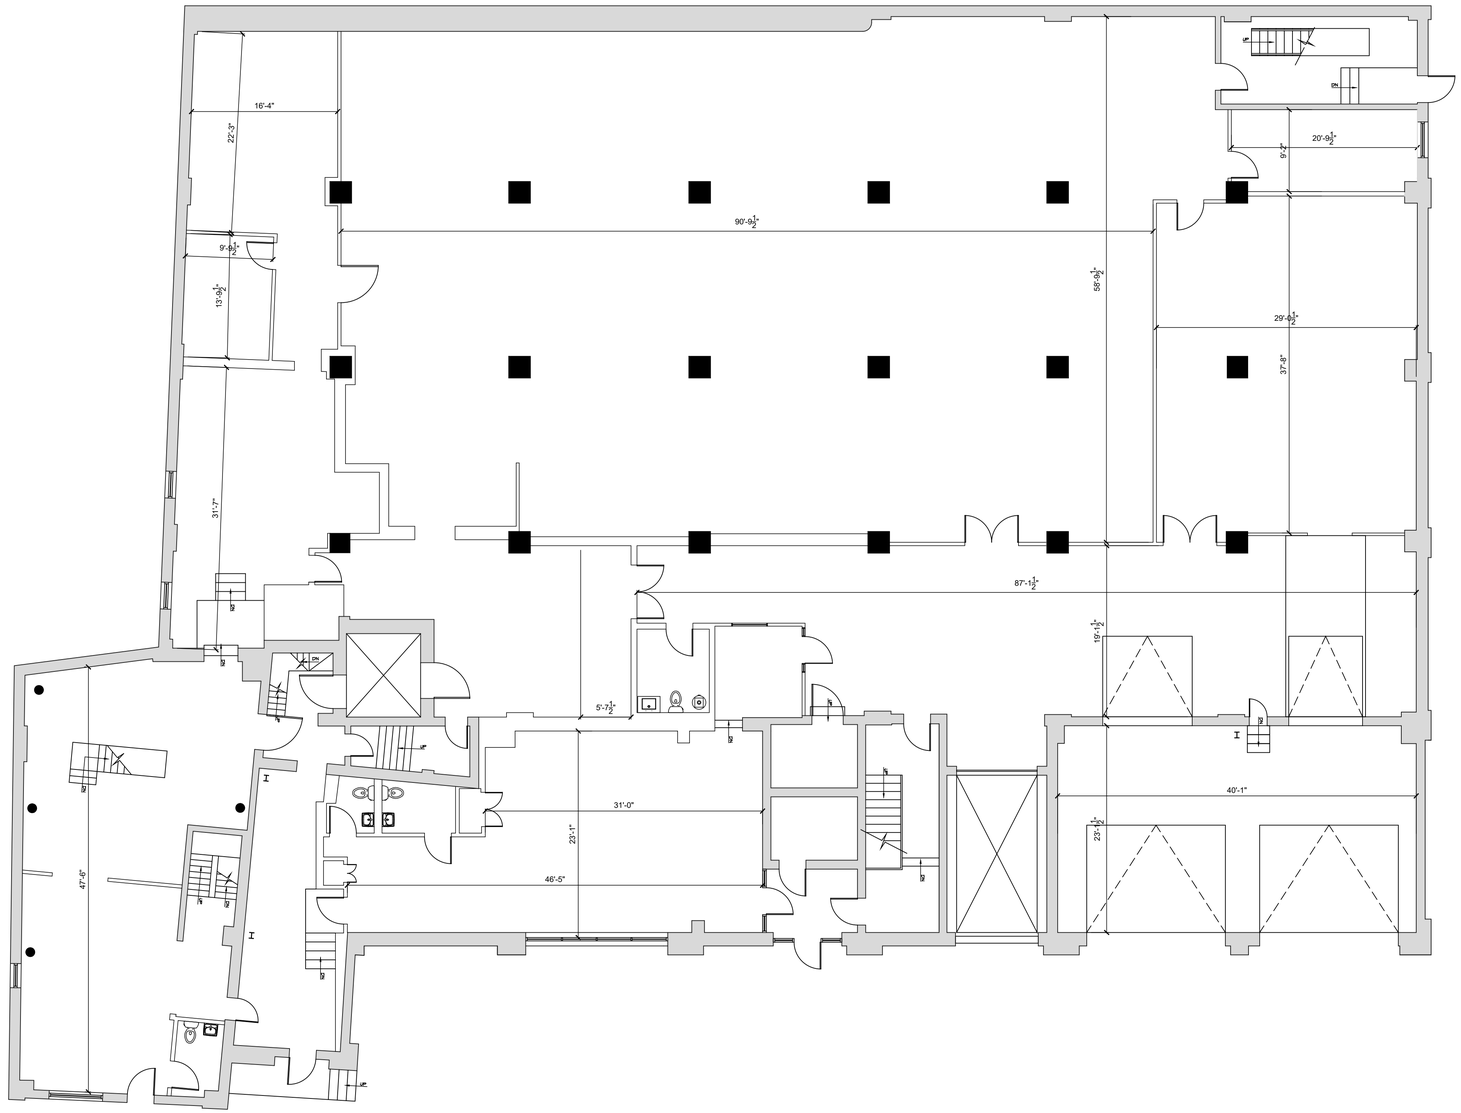

1 FIRST FLOOR PLAN

SCALE: 1/8"=1'-0"

© COPYRIGHT 2024 This drawing is the property of the DF Consulting LLC. It is subject to copyright laws and shall not be used or copied without express written permission.

DF CONSULTING LLC
352 STILLWATER AVE.
STAMFORD, CT 06902
PHONE/FAX 203-406-9886
EMAIL: DFCONSLTING@AOL.COM

PROJECT:

EXISTING CONDITIONS
100 CONGRESS STREET
BRIDGEPORT, CONNECTICUT

NO.	ISSUE	DATE
1.	ISSUED DRAWING TO CLIENT:	07/30/24

SEAL

SCALE: AS NOTED	DATE: 07/08/24	PROJECT NO.: 24.000.00
DRAWN BY: VK	CHECKED BY: VK/DF	APPROVED BY:

DRAWING TITLE:

EXISTING CONDITIONS

DRAWING NO: EX1

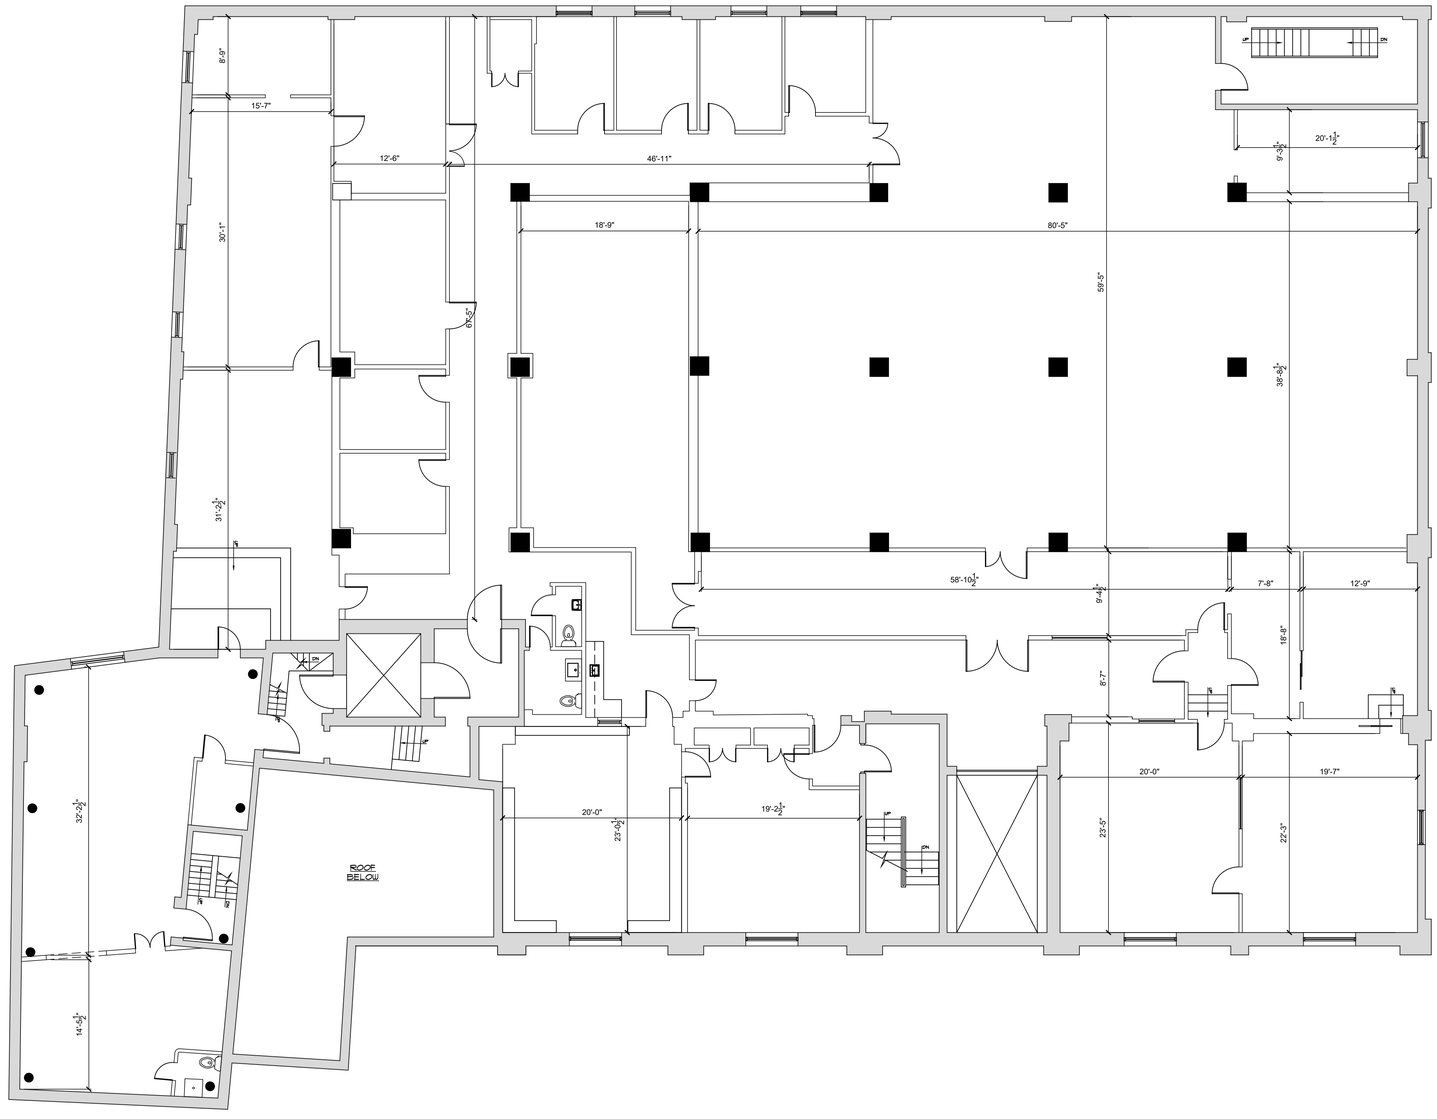

1 SECOND FLOOR PLAN

SCALE: 1/8"=1'-0"

DF CONSULTING LLC
352 STILLWATER AVE.
STAMFORD, CT 06902
PHONE/FAX 203-406-9886
EMAIL: DFCONSLTING@AOL.COM

PROJECT:

EXISTING CONDITIONS
100 CONGRESS STREET
BRIDGEPORT, CONNECTICUT

NO.	ISSUE	DATE
1.	ISSUED DRAWING TO CLIENT.	07/30/24

SEAL

SCALE: AS NOTED	DATE: 07/08/24	PROJECT NO.: 24.000.00
DRAWN BY: VK	CHECKED BY: VK/DF	APPROVED BY:

DRAWING TITLE:

EXISTING CONDITIONS

DRAWING NO:

EX2

© COPYRIGHT 2024 This drawing is the property of the DF Consulting LLC. It is subject to copyright laws and shall not be used or copied without express written permission.

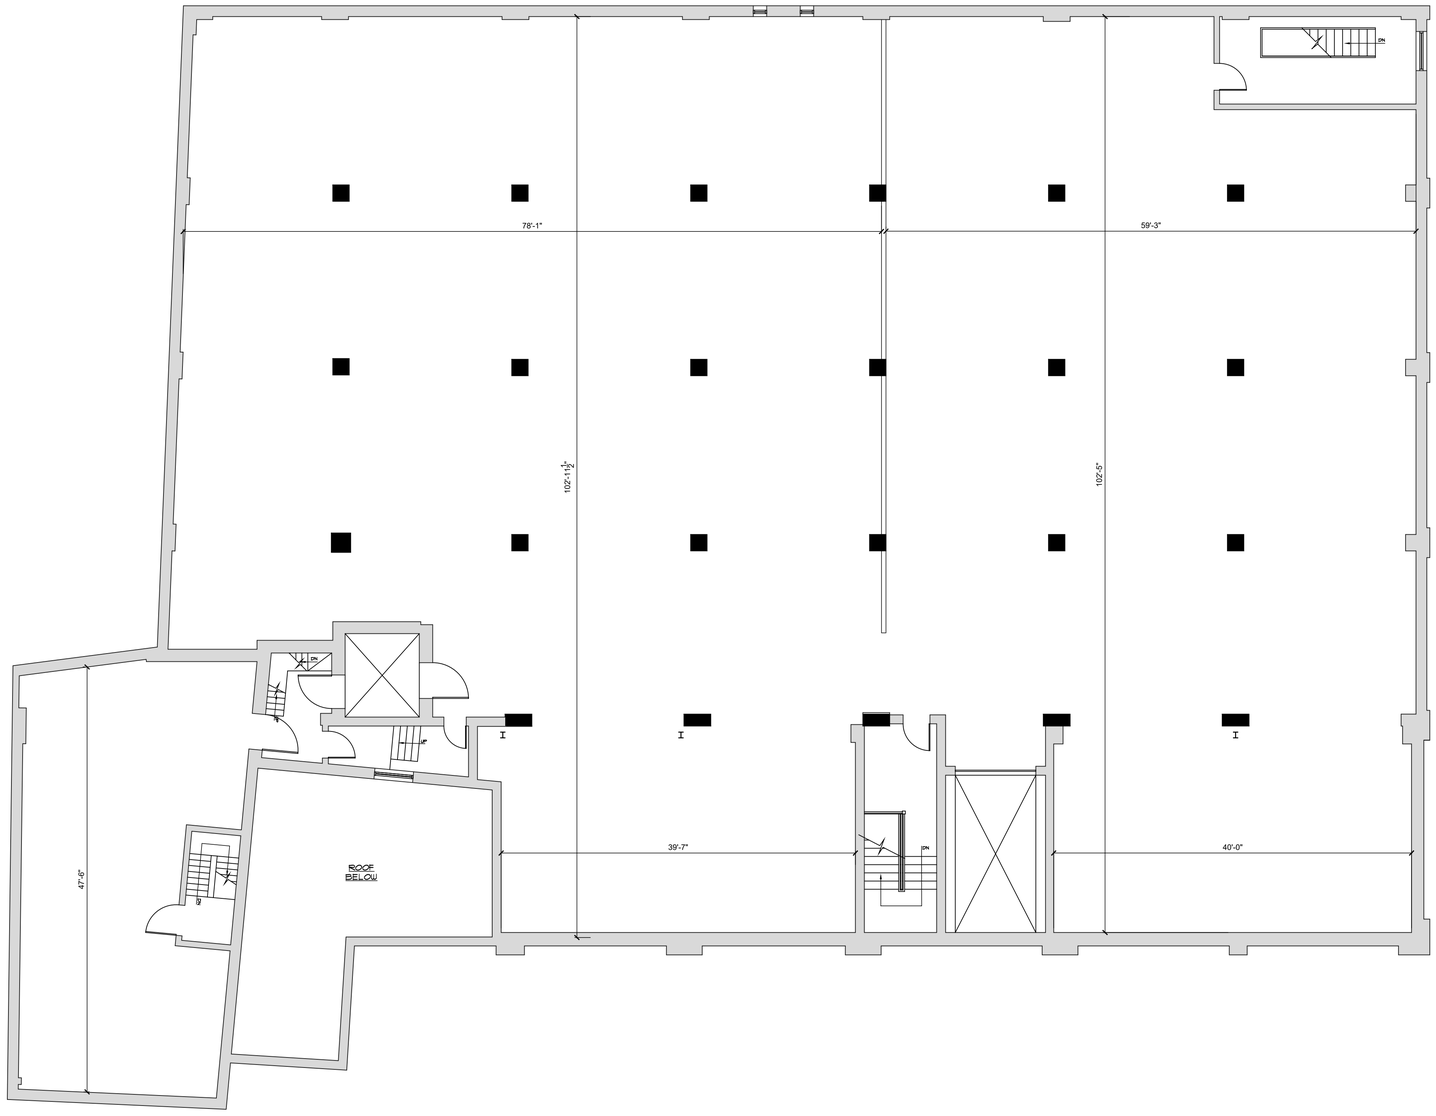

1 THIRD FLOOR PLAN

SCALE: 1/8"=1'-0"

DF CONSULTING LLC
352 STILLWATER AVE.
STAMFORD, CT 06902
PHONE/FAX 203-406-9886
EMAIL: DFCONSLTING@AOL.COM

EXISTING CONDITIONS
100 CONGRESS STREET
BRIDGEPORT, CONNECTICUT

PROJECT:

NO.	ISSUE	DATE
1.	ISSUED DRAWING TO CLIENT.	07/30/24

SEAL

SCALE:	DATE:	PROJECT NO.:
AS NOTED	07/08/24	24.000.00
DRAWN BY: VK	CHECKED BY: VK/DF	APPROVED BY:

DRAWING TITLE:

EXISTING CONDITIONS

DRAWING NO: EX3

© COPYRIGHT 2024 This drawing is the property of the DF Consulting LLC. It is subject to copyright laws and shall not be used or copied without express written permission.