EXHIBT B
PLAN FOR LESSEE WORK

DEMISED UNIT AREA: 3107 S.F.

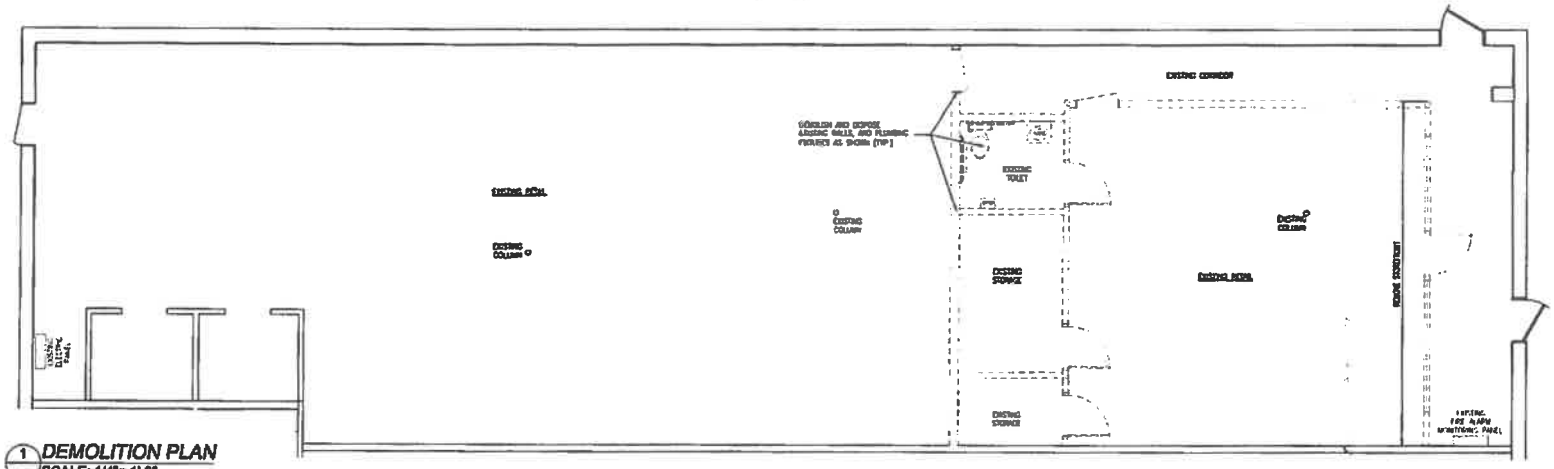

1 DEMOLITION PLAN
SCALE: 1/4"= 1'-0"

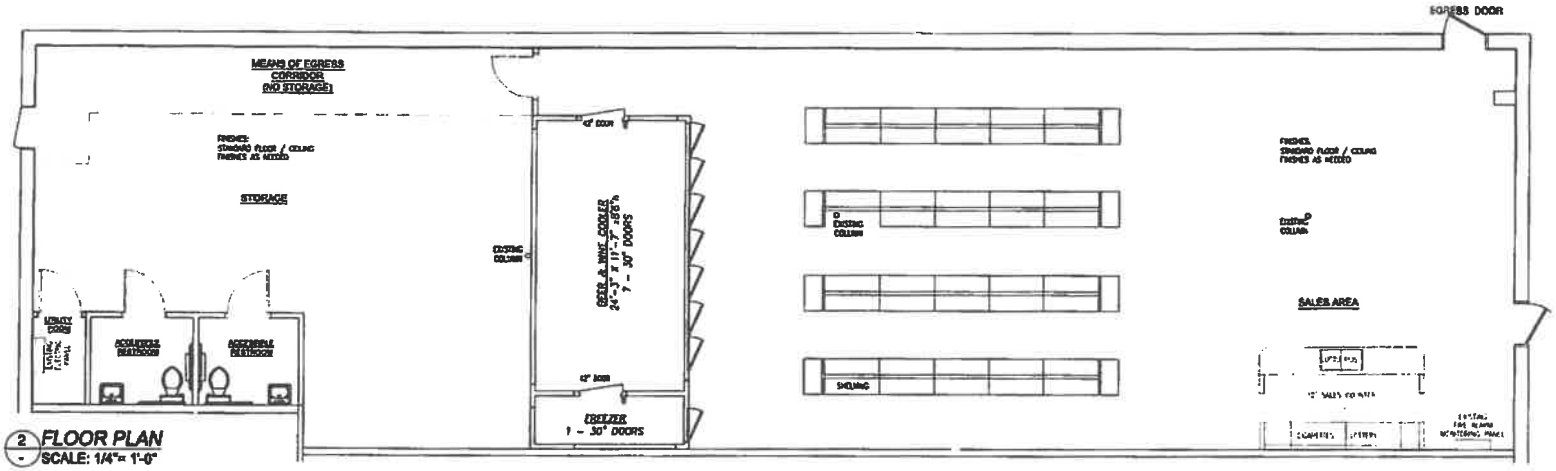

2 FLOOR PLAN
SCALE: 1/4"= 1'-0"

[redacted]

PALMER

A-1

D:\PALMER\R42 Hall FLOORPLAN.dwg May 13, 2021 - 10:52:44 tomas