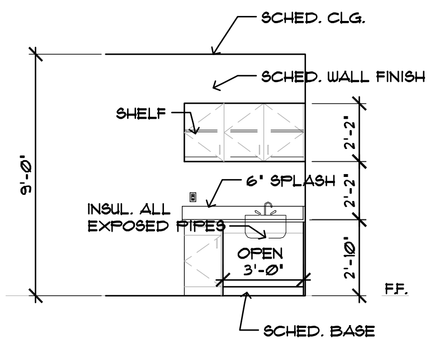

TYP. EXAM ELEVATION — SCALE: 1/4" = 1'-0" — 7

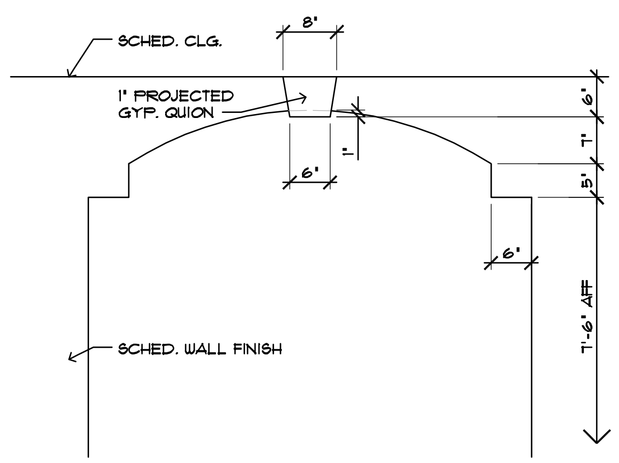

ENLARGED ARCH ELEV. — SCALE: 3/4" = 1'-0" — 6

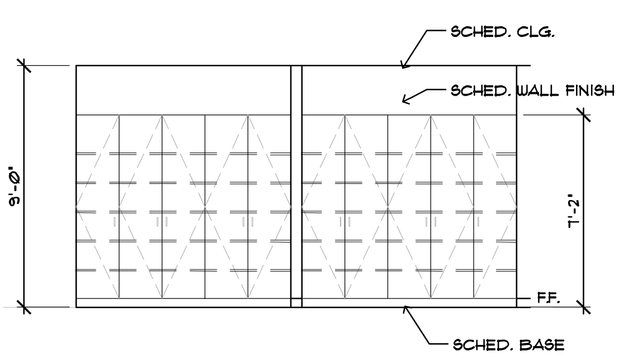

NURSE/TECH ELEVATION — SCALE: 1/4" = 1'-0" — 5

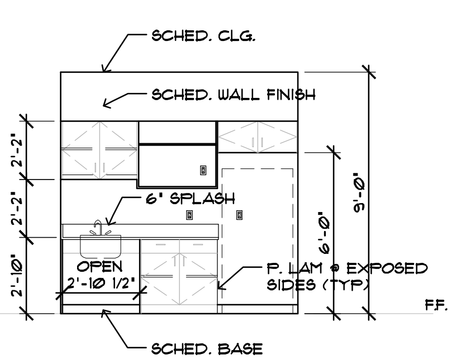

BREAK ELEVATION — SCALE: 1/4" = 1'-0" — 4

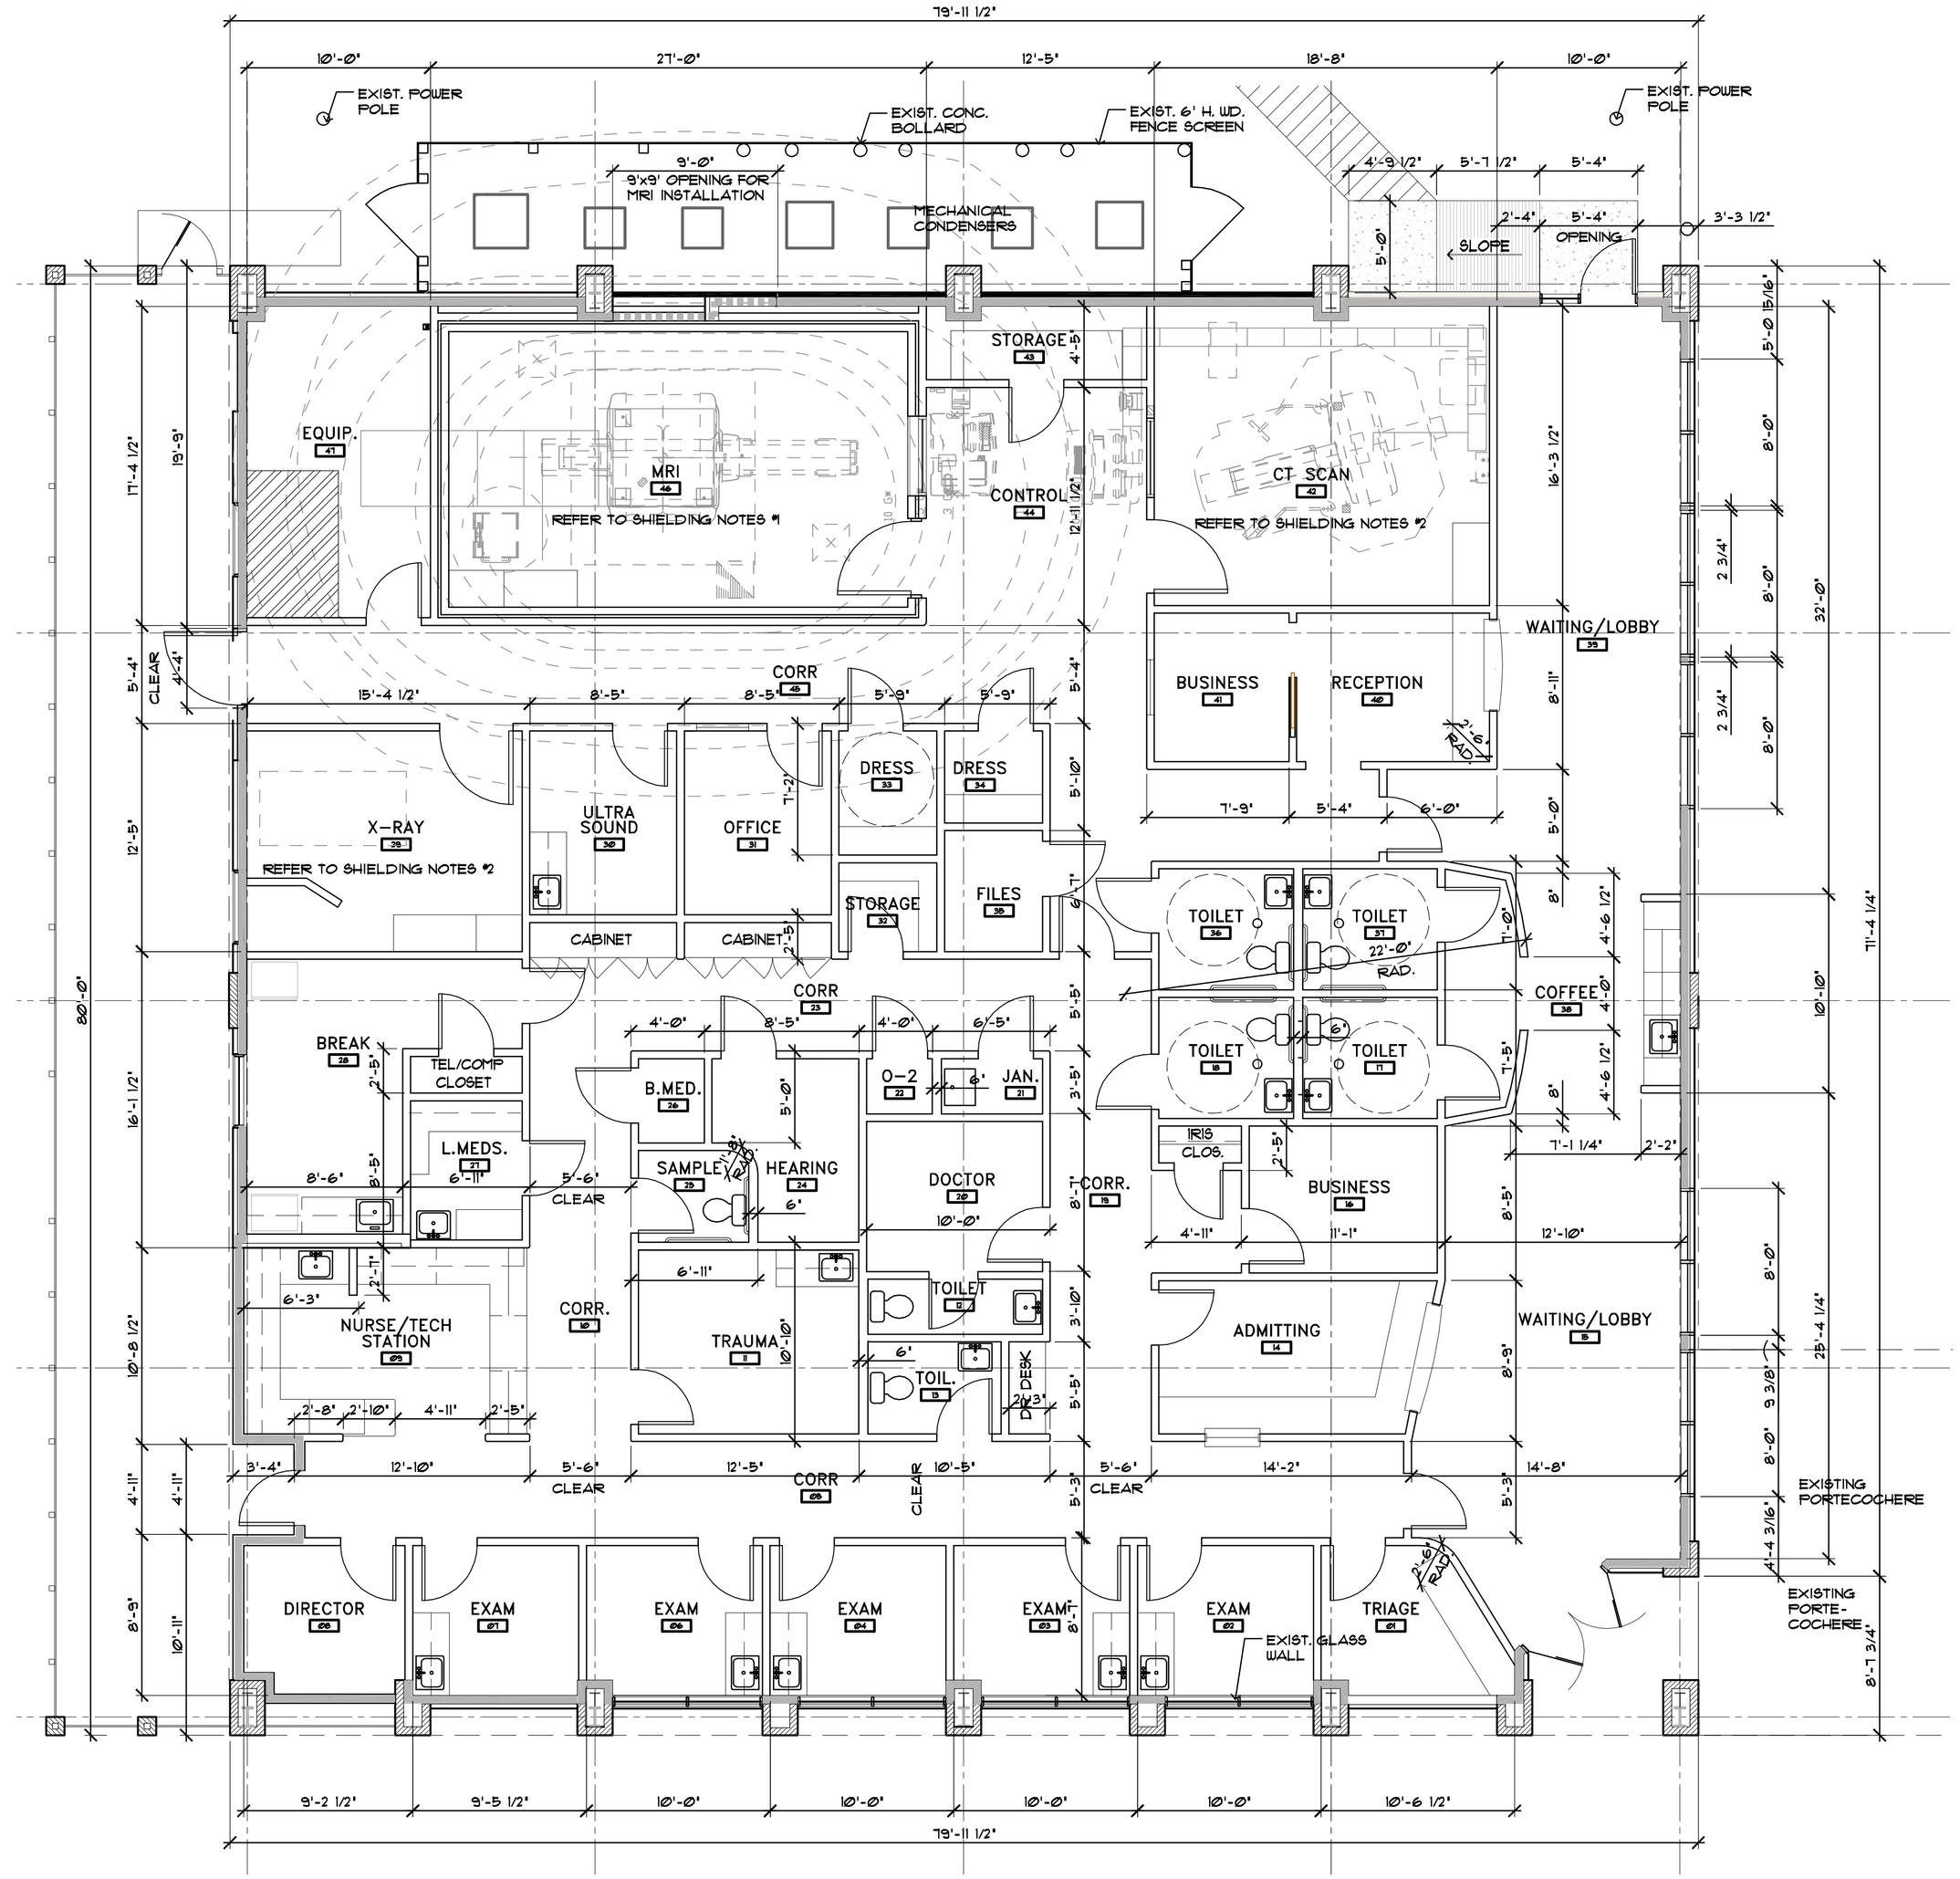

FLOOR PLAN - DIMENSIONS — NOTE: ALL PARTITIONS TO BE TYPE 'D' UNLESS NOTED OTHERWISE — SCALE: 3/16" = 1'-0" — 1

SHIELDING NOTES:

1. NEW MRI COPPER SHIELD WALLS & CEILING WITH FINAL FINISH TO BE GWB WALLS APPLIED AFTER ELEC. INSTALLATION.
2. NEW 1/4" LEAD LINED GWB ON ALL PARTITIONS.

GENERAL NOTES:

1. SEE SHEETS A0.2, A0.3 & A0.4 FOR ADA MOUNT. HTS.
2. SEE SHEET A2.2 FOR NOTES/INFO FLOOR PLAN.
3. SEE SHEET A6.1 FOR ROOM FINISH & PARTITION SCHEDULES.
4. SEE SHEET A6.2 FOR DOOR & DOOR HARDWARE SCHEDULES.

PLAN NORTH

C+P*A
Designers • Project Consultants
10364 Briar Forest Dr. Houston, Texas 77042
(713) 787-0610 (713) 787-0610 fax

THESE DOCUMENTS HAVE BEEN PREPARED SPECIFICALLY FOR THE FOLLOWING PROJECT:

URGENT CARE / IMAGING FACILITY FOR
2416 W. HOLCOMBE
hOUSTON, TEXAS 77030

THEY ARE NOT SUITABLE FOR USE ON OTHER PROJECTS OR IN OTHER LOCATIONS WITHOUT THE APPROVAL AND PARTICIPATION OF THE DESIGNER. REPRODUCTION IS PROHIBITED.

COPYRIGHT MMXIII
Construction+Planning*Associates, Inc.

REVISIONS

NO.	IOC	DATE	DESCRIPTION
		19FEB14	ISSUE FOR CLIENT REVIEW
		24FEB14	ISSUE FOR PERMIT

URGENT CARE / IMAGING FACILITY - BUILD OUT

A PROJECT FOR :
2416 W. HOLCOMBE BOULEVARD HOUSTON, TX 77030

A PROJECT OF :
Joint Venture of Urgent Care MD's & Elite Health Services

Reviewed by:

drawn by: dcp checked by: DCP

sheet title:
FLOOR PLAN - DIMENSION & ELEVATIONS

SCALE: AS NOTED

sheet date: 10-16-13 job number: CPA-00343.00

sheet no.: **A2.1**