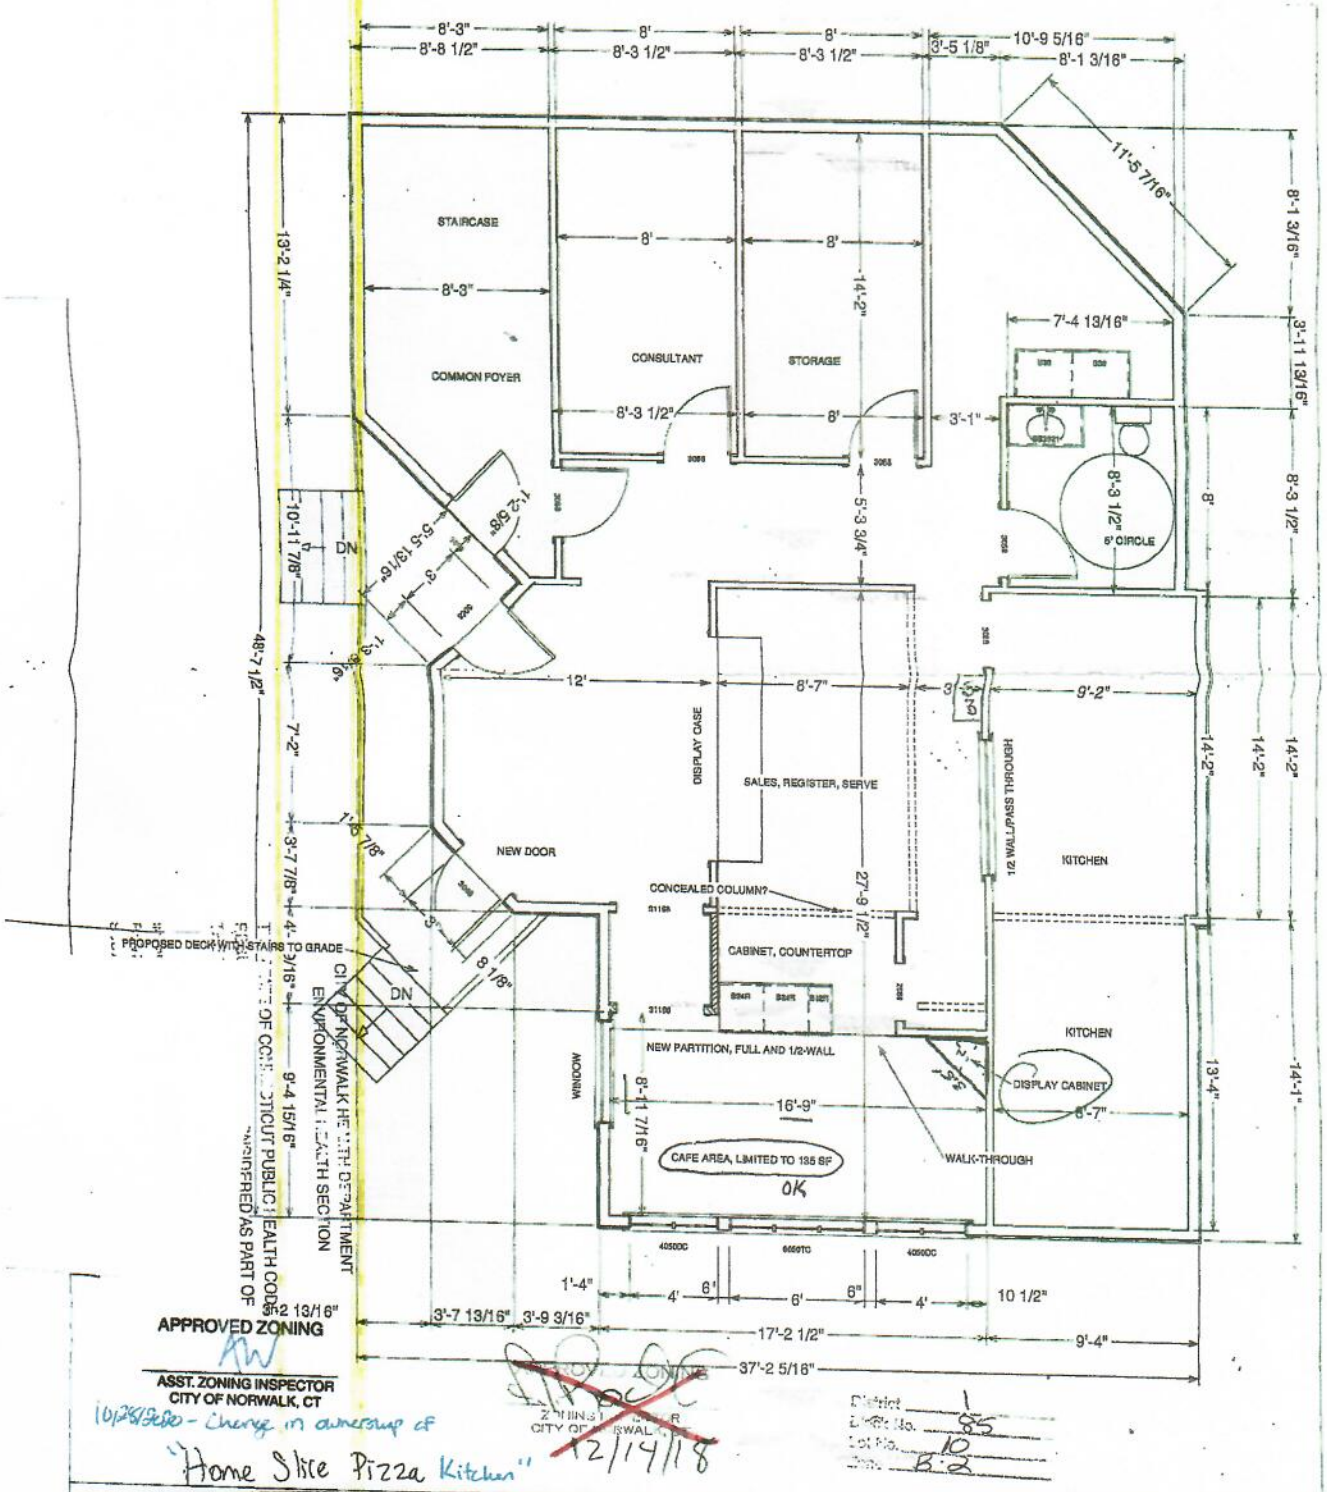

APPROVED ZONING

ASST. ZONING INSPECTOR
CITY OF NORWALK, CT

10/25/2020 - Change in ownership of "Home Slice Pizza Kitchen"

ZONING INSPECTOR
CITY OF NORWALK
12/14/18

District 1
Block No. 85
Lot No. 10
Zone B-2

2

SABRINA'S PASTRY SHOP

158 MAIN STREET
NORWALK, CT

PROPOSED FLOOR PLAN
3/16" = 1'-0"

*Amend 4/4/2020 Change to "Esquina Nutricional" juice/smoothie bar

3/4/13
11/4/13
16/4/13

howard s. sachs, jr.
architect
30 lancaster drive
easton, ct 06612
203.374.5001