OVERLAYS

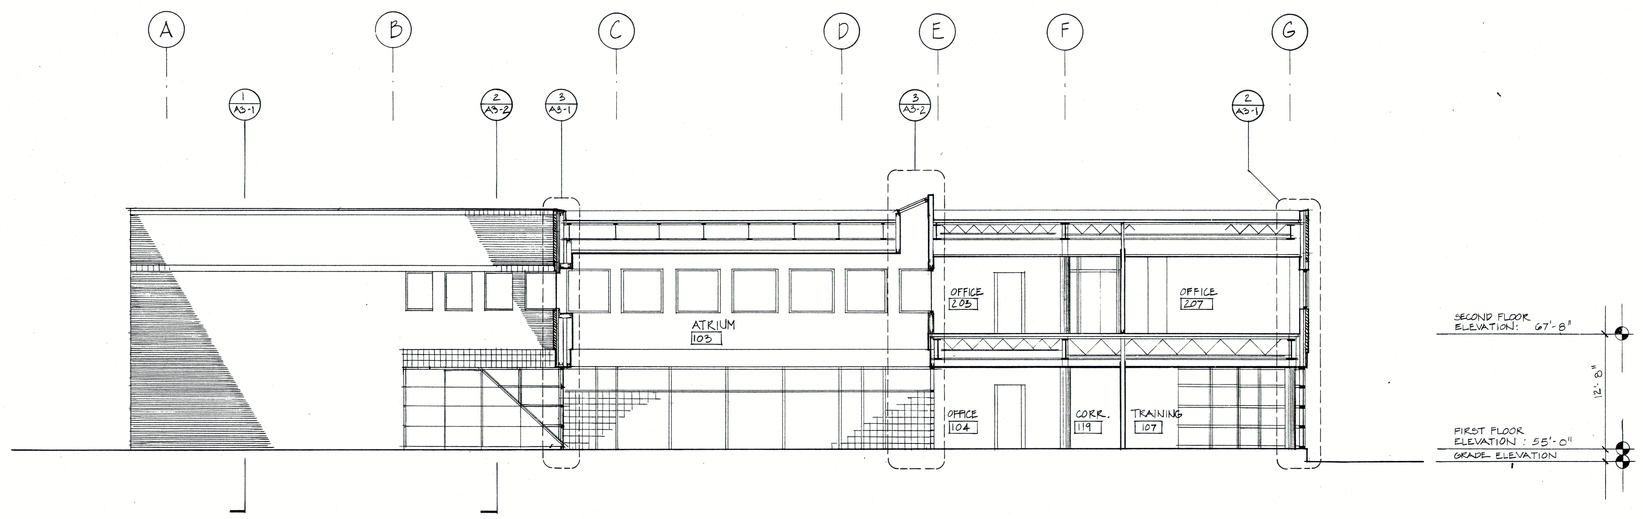

1 BUILDING SECTION
SCALE: 1/8" = 1'-0"

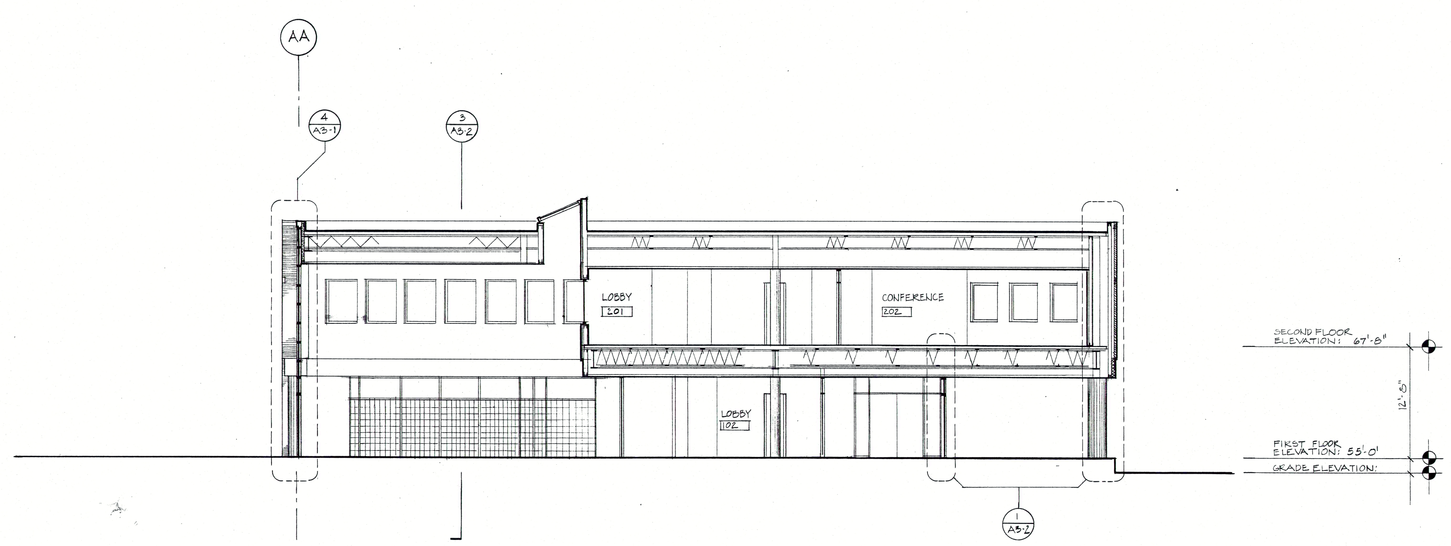

2 BUILDING SECTION
SCALE: 1/8" = 1'-0"

Sasaki Associates, Inc.

Planning / Architecture / Landscape Architecture
Urban Design / Civil Engineering / Environmental Services

64 Pleasant Street, Watertown, Massachusetts 02172
617/926 3300 Telex 92/2471

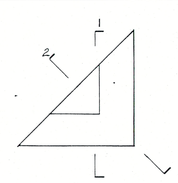

Salmon Brook Corporate Park

A-Copy Offices

Glastonbury, Connecticut

TITLE:

Building Sections

Scale 1/8" = 1'-0" Date 2.12.87
Drawn By BJ.
Checked By EM
Approved By
Project No. 5649.02

DWG. NO. A2-2

PROJECT NUMBER/PHASE: DATE:
PROJECT TITLE:
SHEET NUMBER:
SHEET TITLE: