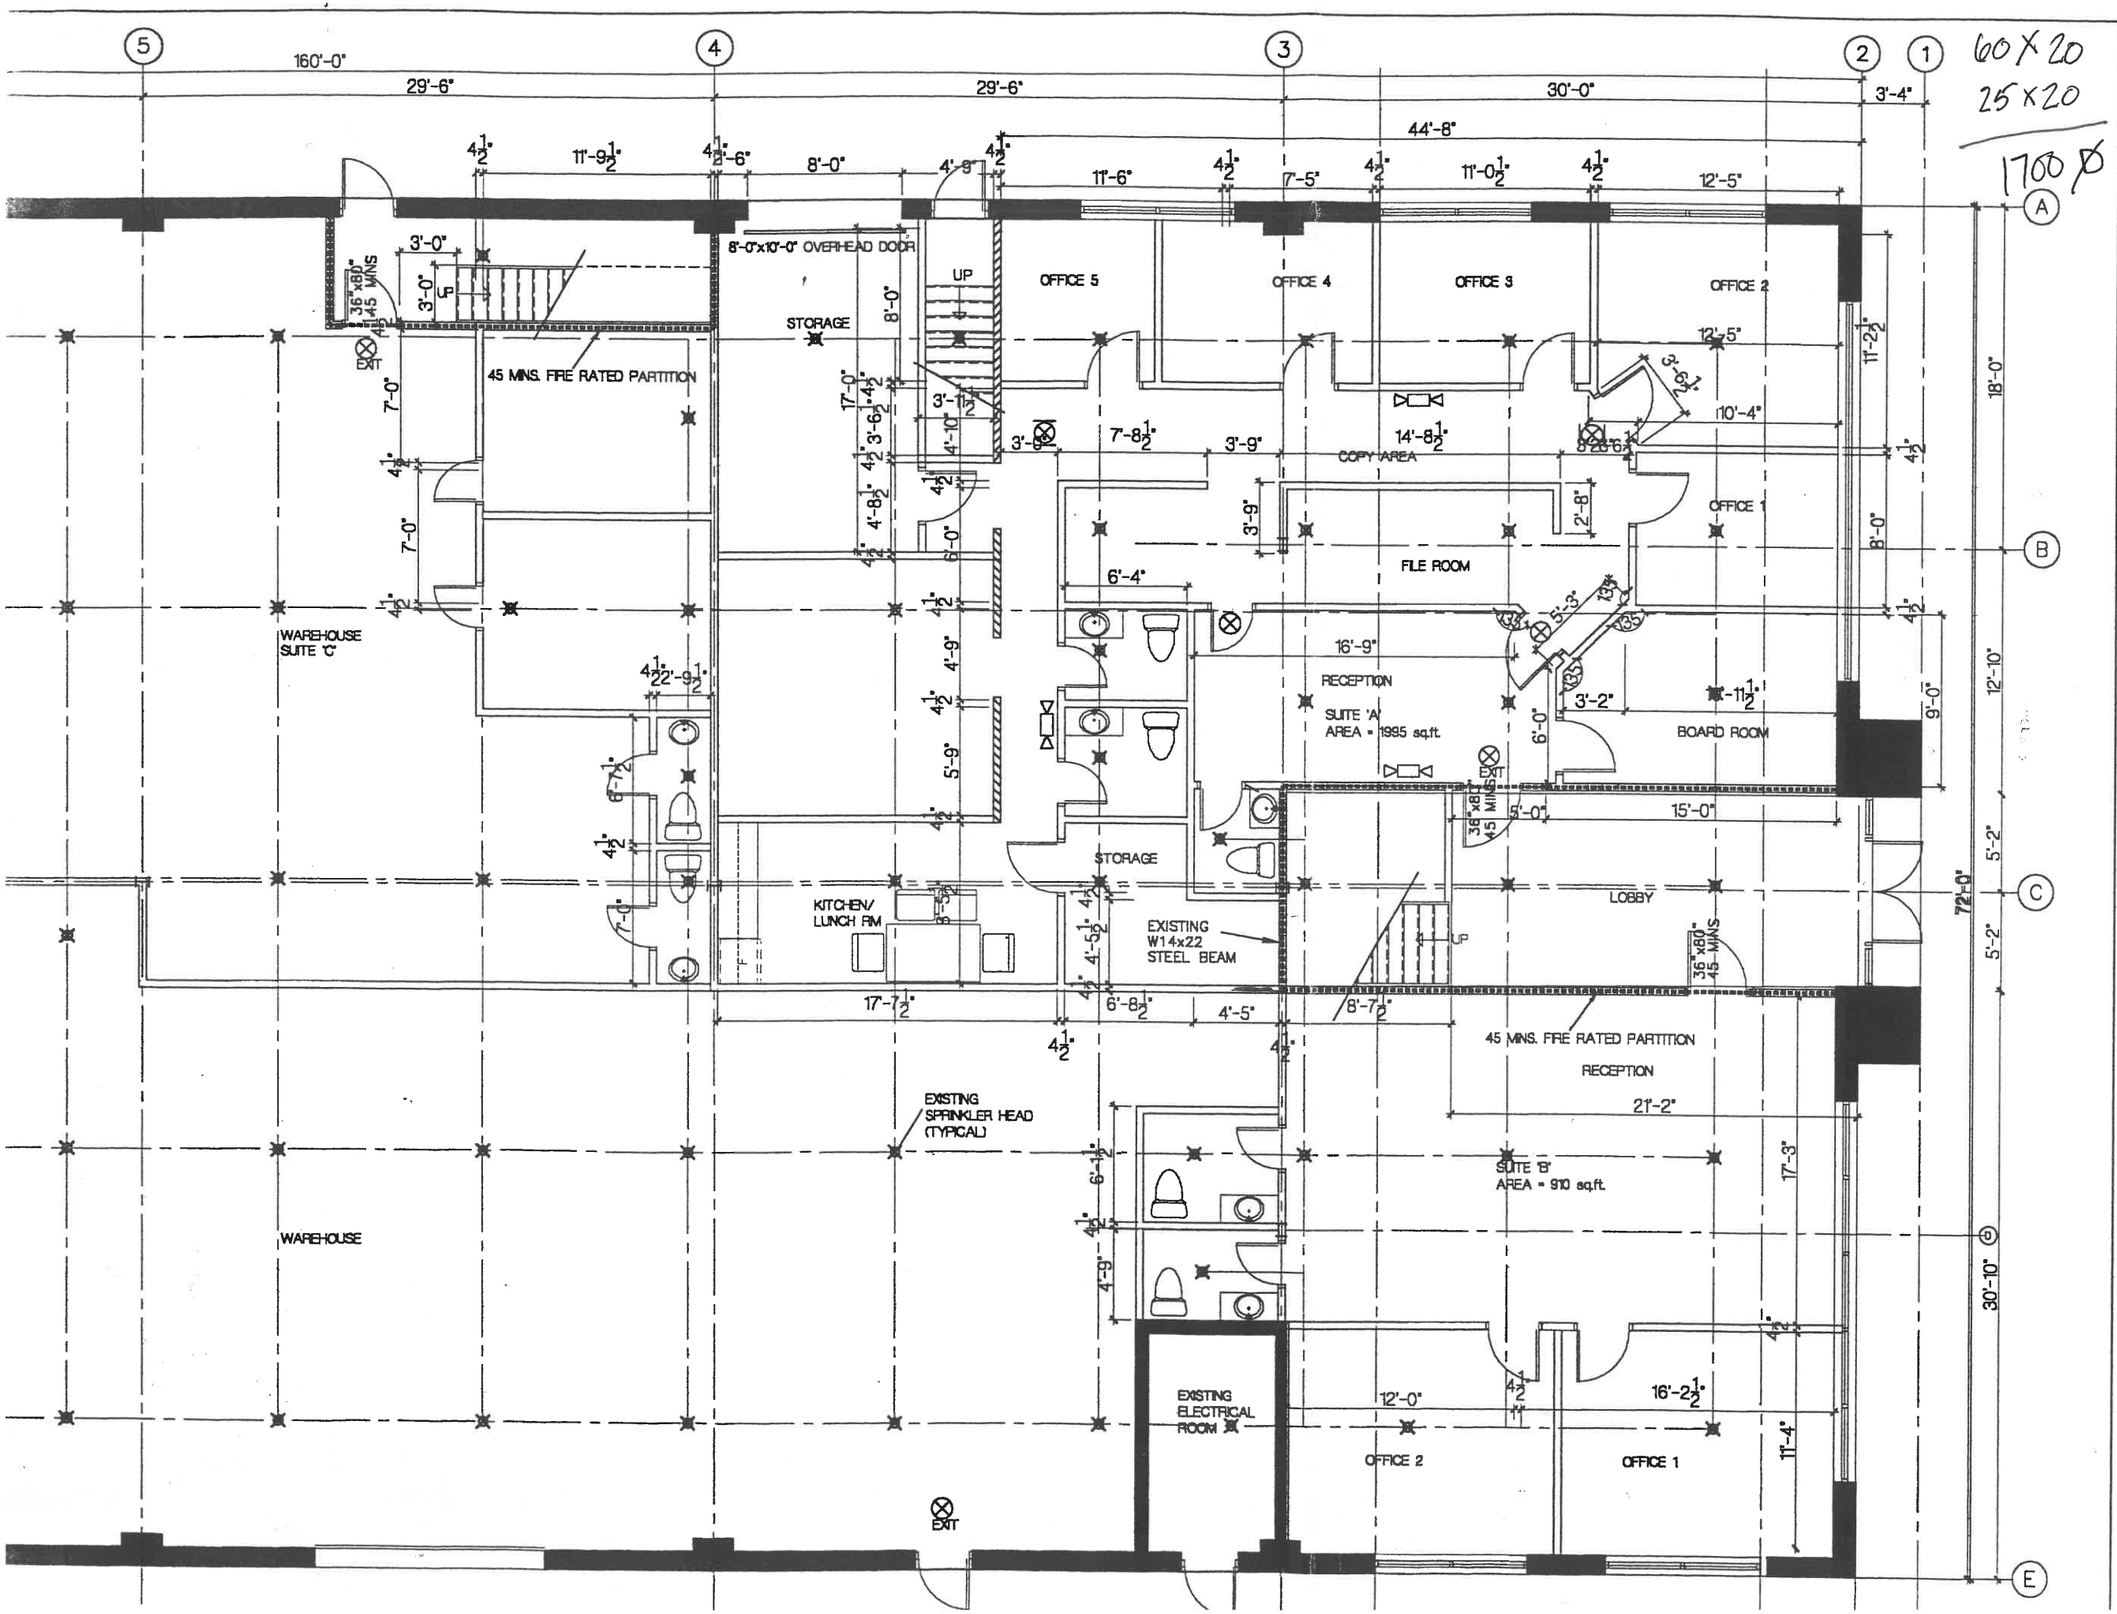

The Architect is not responsible for the accuracy of survey, structural, mechanical, electrical or any engineering information shown on the drawing. Refer to the appropriate engineering drawings before proceeding with work. Report any discrepancies between architectural and engineering drawings to the Architect before proceeding with with the work

The General Contractor shall check and verify all dimensions and report all errors and omissions to the Architect.
Construction must conform to all applicable codes and Requirements of Authorities having juristiction.

This drawing is not to be scaled.

No.	Description	Date
1	ISSUED FOR PERMIT	20/9/00

North Point

ONTANIO ASSOCIATES OF ARCHITECTS
KLEANTHIS KONTANIS
LICENCE
4705
01/10/00

COMMON GROUND ARCHITECTURE

489 AMBLESIDE DRIVE
OAKVILLE
ONTARIO

TEL: (905) 257-7990 FAX: (905) 257-7991

PROPOSED NEW INTERIOR LEASEHOLD IMPROVEMENTS AT:

59 ROMINA ROAD
CITY OF VAUGHAN

CLIENT:

SUITE 'A' AND SUITE 'B'

DRAWING NO.

GROUND FLOOR PLAN

MODEL NO.
RC-60-01

PROJECT NO.	FILE NO.
00-101	WD/ ARCH/A4-A7

SCALE	1/8"=1'-0"
DATE	APR/00
DRAWN	MG
CHECKED	KI

DRAWING NO.

A-2