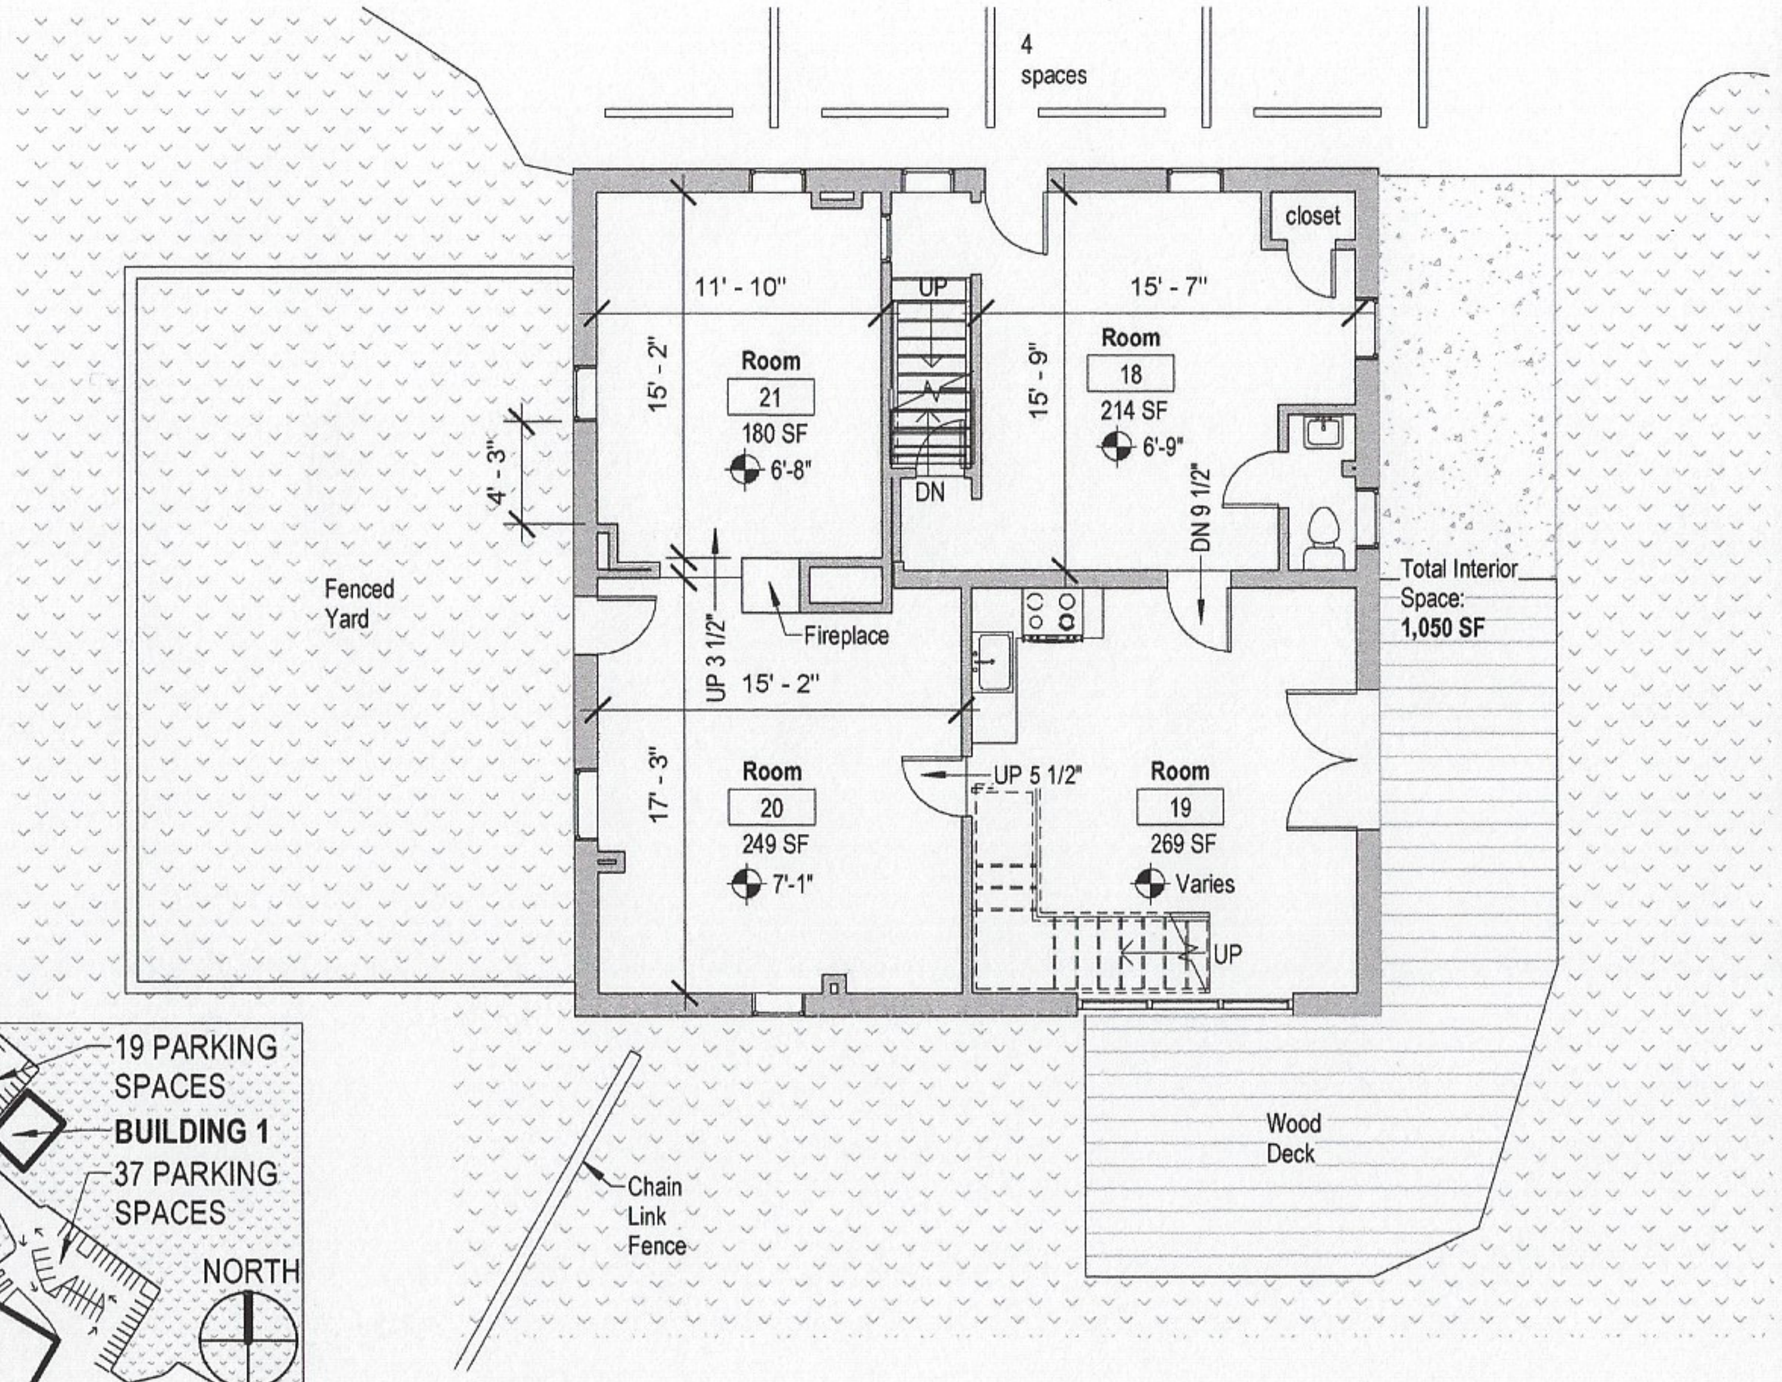

FIRST LEVEL

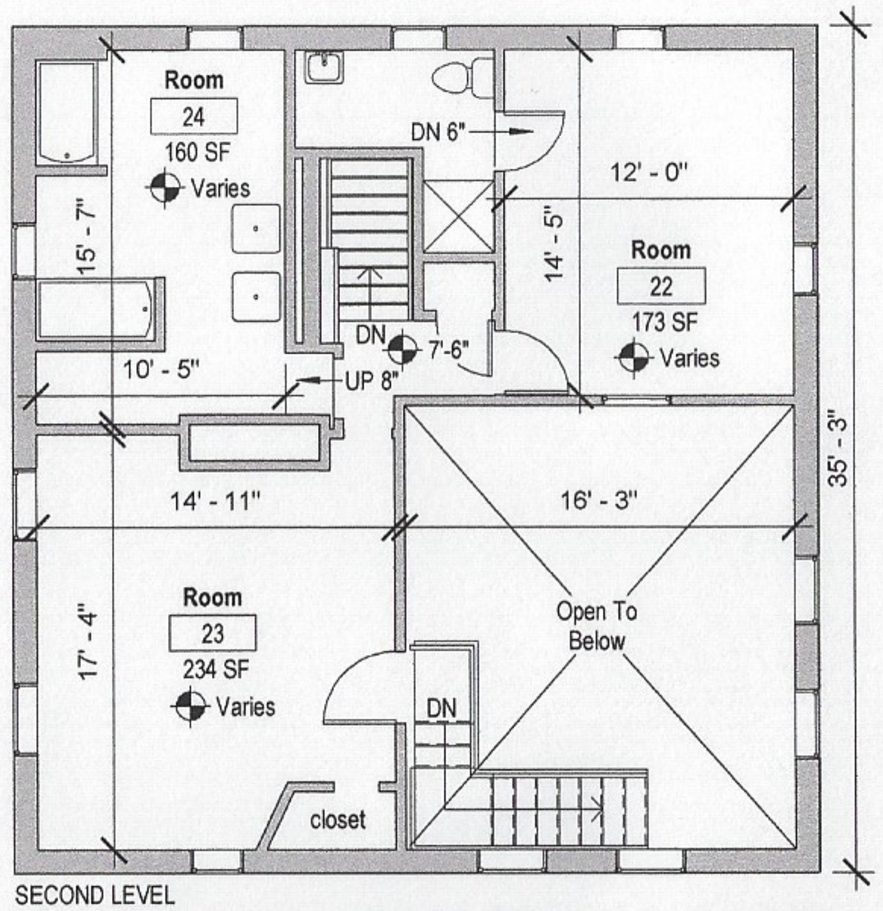

SECOND LEVEL

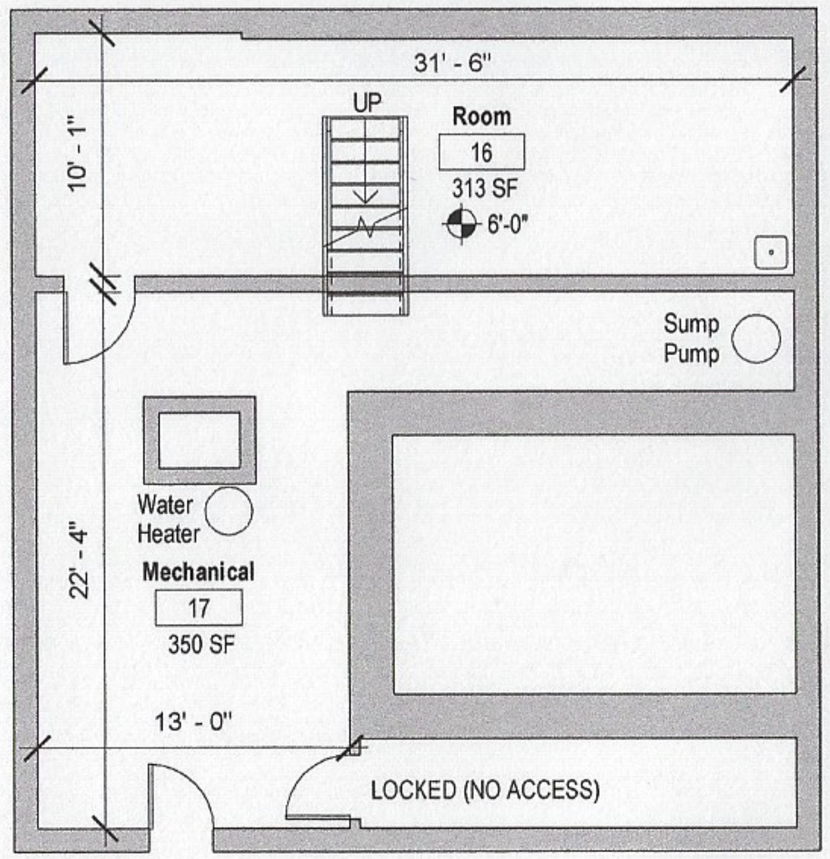

BASEMENT LEVEL

SITE KEYPLAN

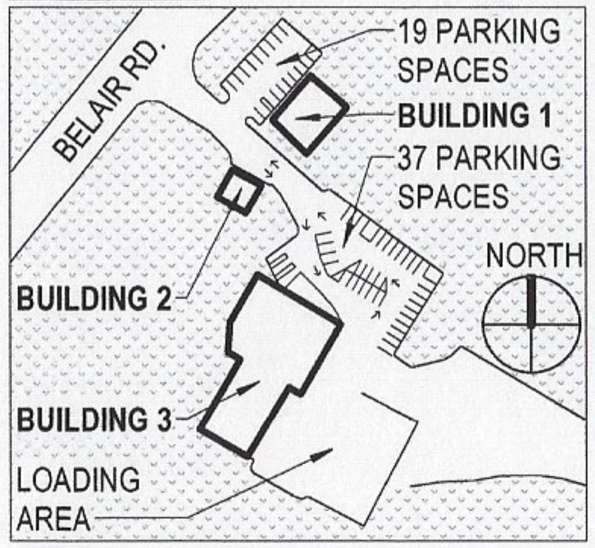

TRUE NORTH

PLAN NORTH

0 4' 8' 16'

1/8" SCALE WHEN PRINTED 11x17

LEGEND

x'-x" Ceiling Height

F.E.C. Fire Extinguisher Cabinet

WALDONSTUDIO ARCHITECTS

MICHAEL MEISEL (410) 363-7300

MEISEL DEVELOPMENT

8313 Belair Rd.
Nottingham, MD 21236

BUILDING 2
01.31.2020