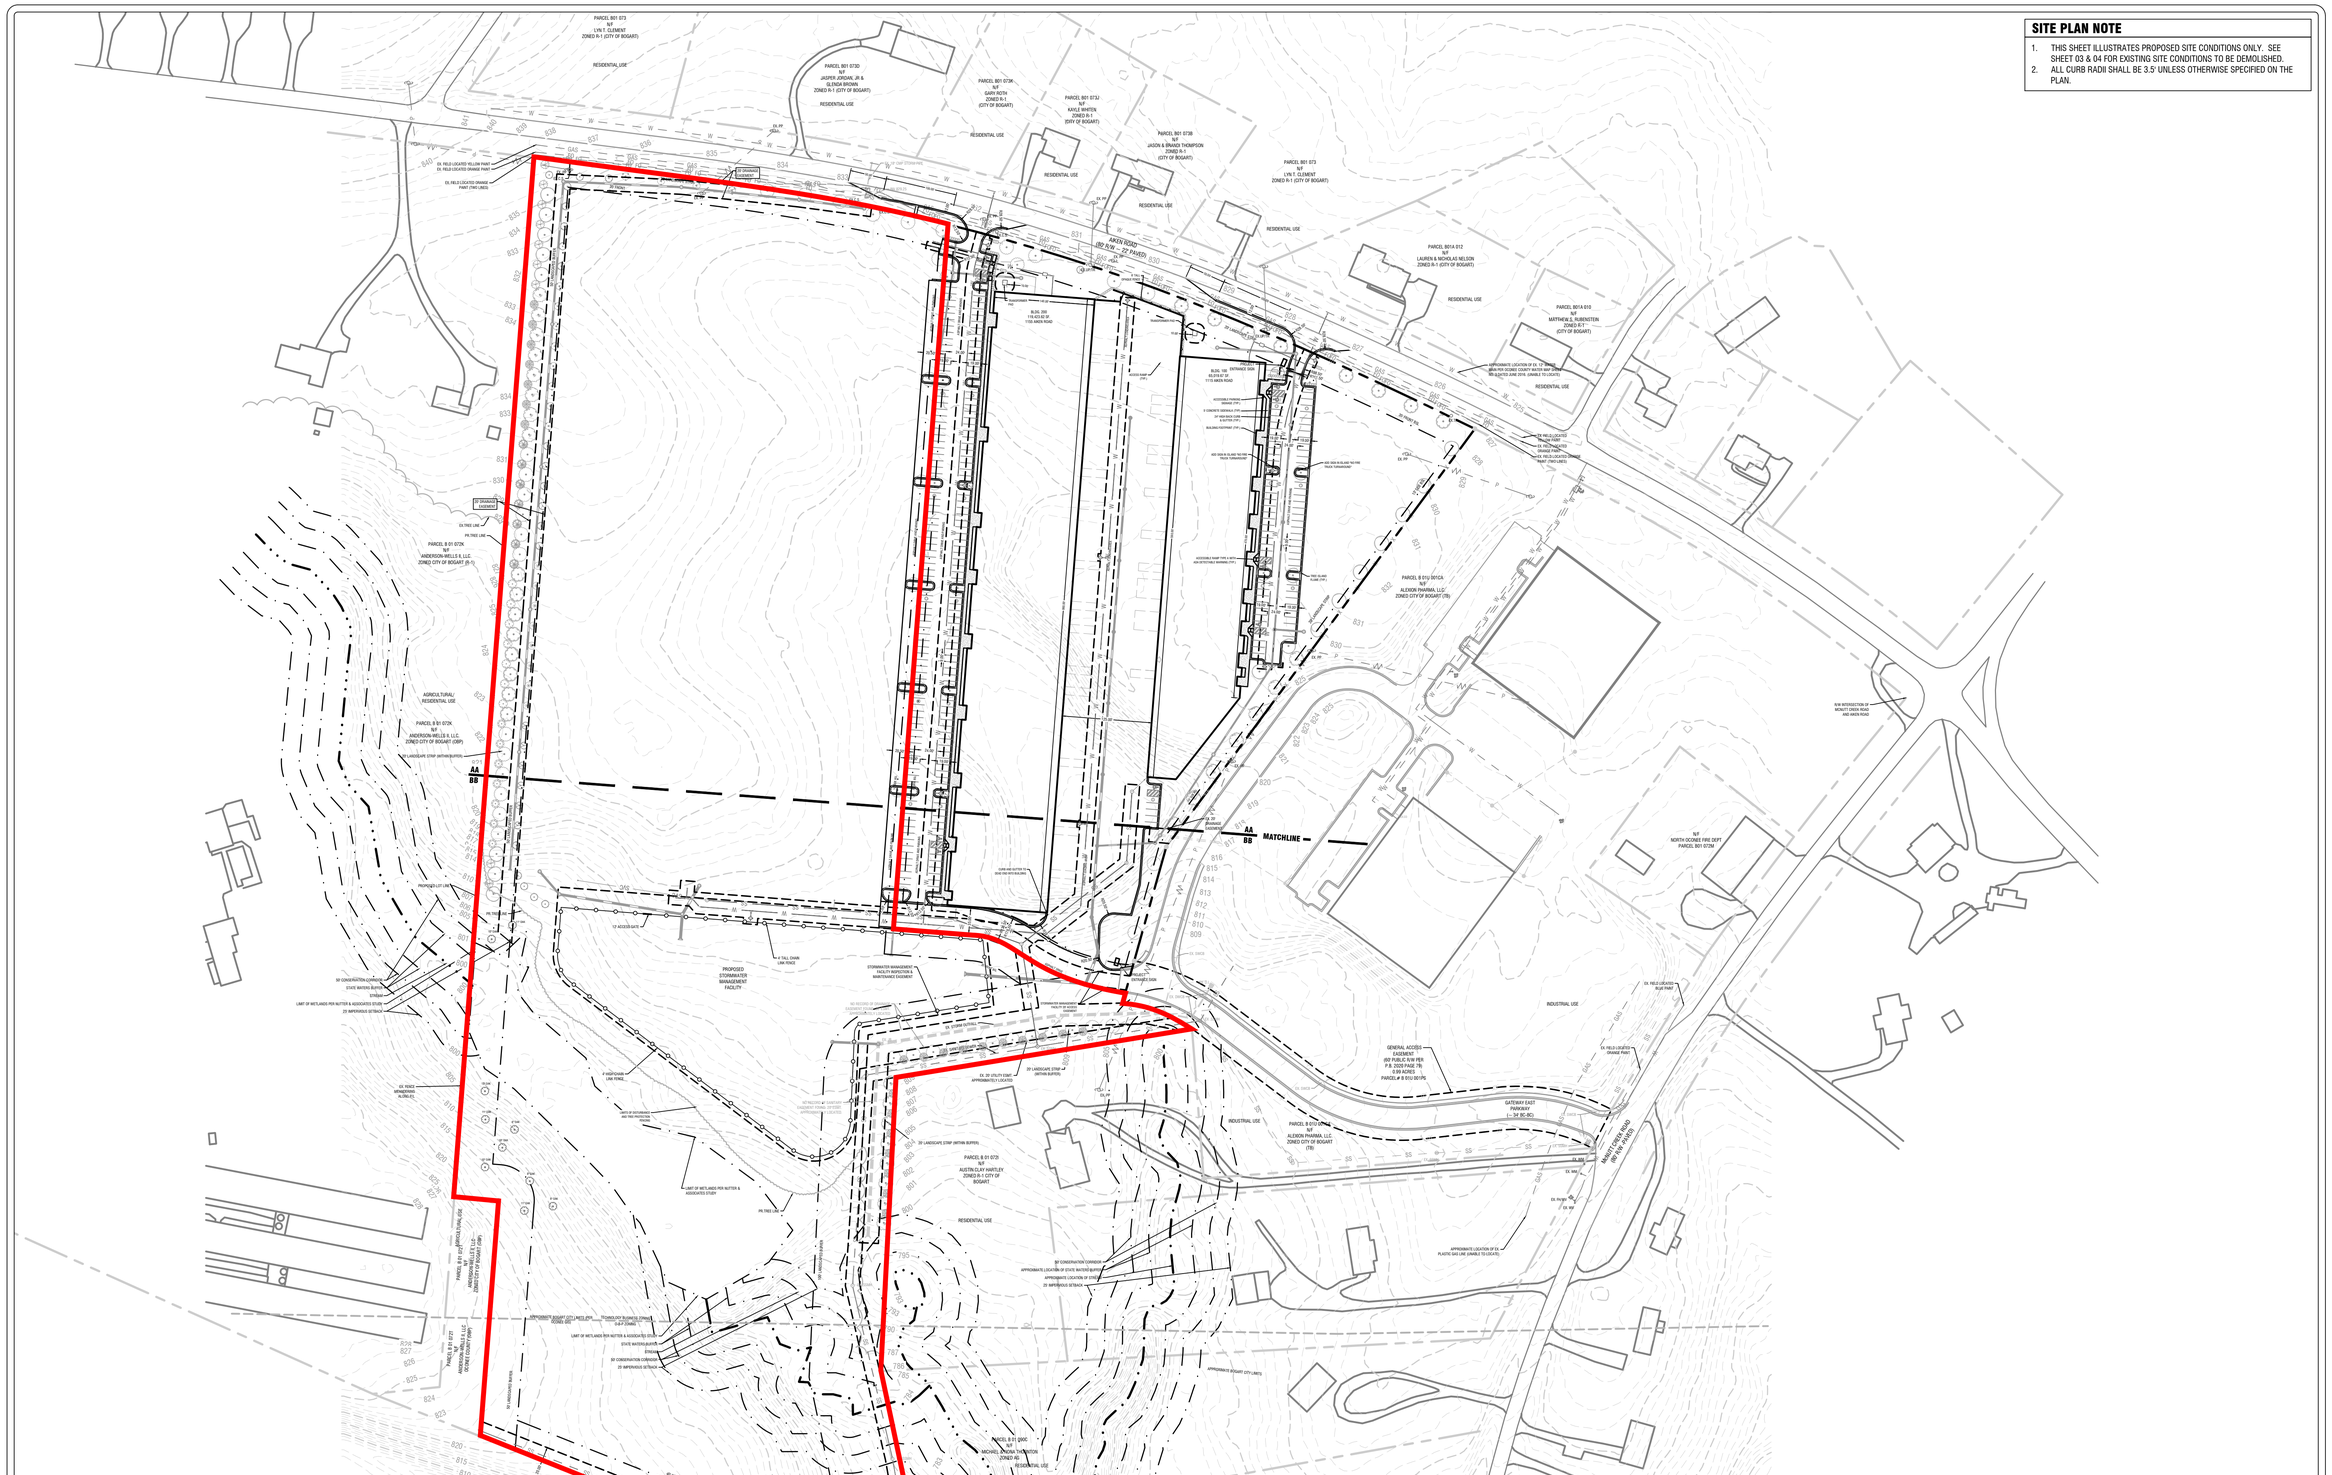

SITE PLAN NOTE

1. THIS SHEET ILLUSTRATES PROPOSED SITE CONDITIONS ONLY. SEE SHEET 03 & 04 FOR EXISTING SITE CONDITIONS TO BE DEMOLISHED.
2. ALL CURB RADII SHALL BE 3.5' UNLESS OTHERWISE SPECIFIED ON THE PLAN.

REVISIONS

DATE	DESCRIPTION
. . .	. . .
. . .	. . .
. . .	. . .
. . .	. . .
. . .	. . .
. . .	. . .

PITTMAN & GREER ENGINEERING P.C.
1050 BARBER CREEK DRIVE - BLDG. 400
WATKINSVILLE GA 30677
P. 706.419.9244 - WWW.PITTMANGREER.COM

GEORGIA REGISTERED PROFESSIONAL ENGINEER No. 29620 B. FRANK PITTMAN 06.24.2024

ISSUE PURPOSE

FOR REVIEW ONLY

OCONEE GATEWAY EAST

37.7326 AC. - 0 GATEWAY EAST PARKWAY
OCONEE COUNTY, GEORGIA

SCALE 1" = 100'
0 50 100

PROJECT NUMBER
2023-062

811 Know what's below. Call before you dig.

DATE
06.24.2024

SITE PLAN

05

P:\2023-062 Oconee Gateway\Drawings\ConstructionSet-Phased Plan 2.dwg 1-29-25 03:12:53 PM jgreer