PRELIM
INFO

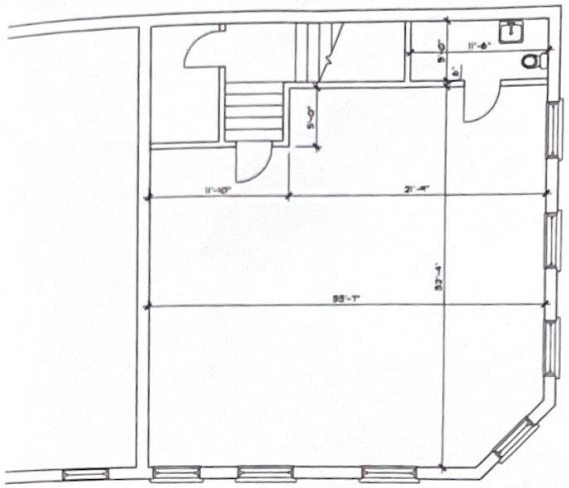

SECOND FLOOR PLAN
SCALE: 3/16"=1'-0"

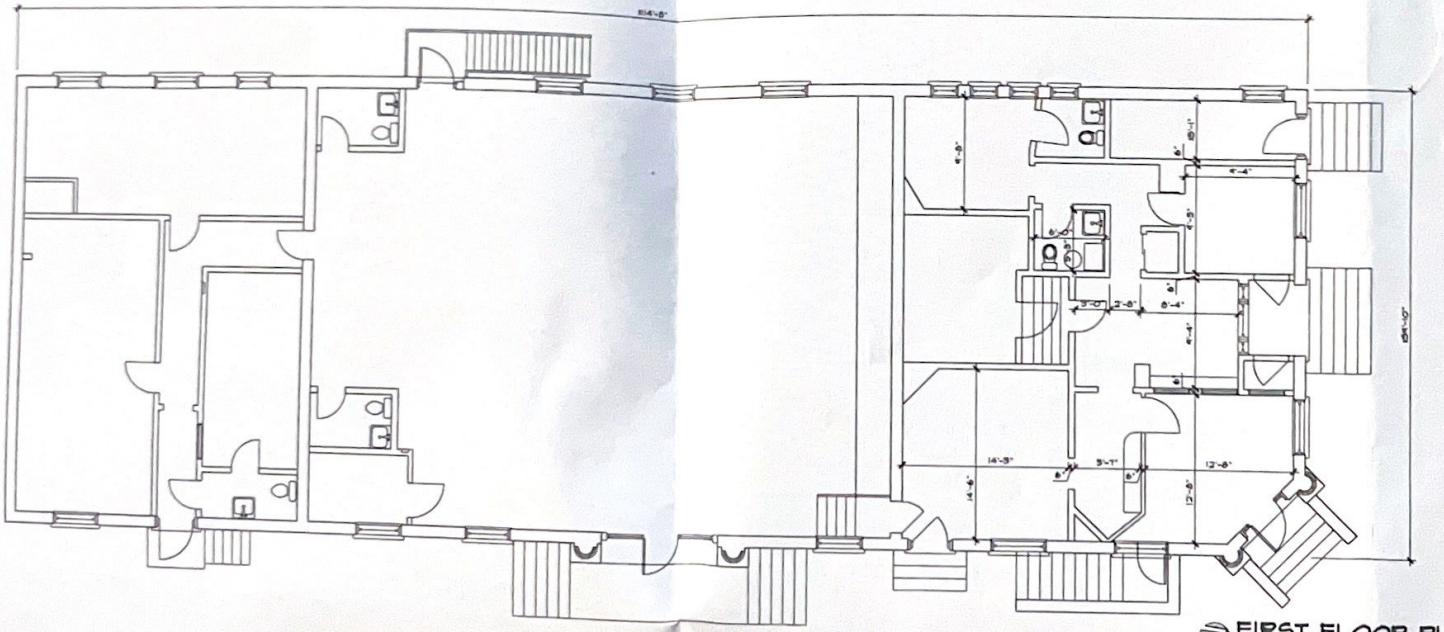

FIRST FLOOR PLAN

DRAWINGS COMPILED DURING FIELD MEASUREMENTS OF EXISTING CONDITIONS AND ARE +/- FOR DESIGN PURPOSES. ALL INFORMATION TO BE FIELD VERIFIED