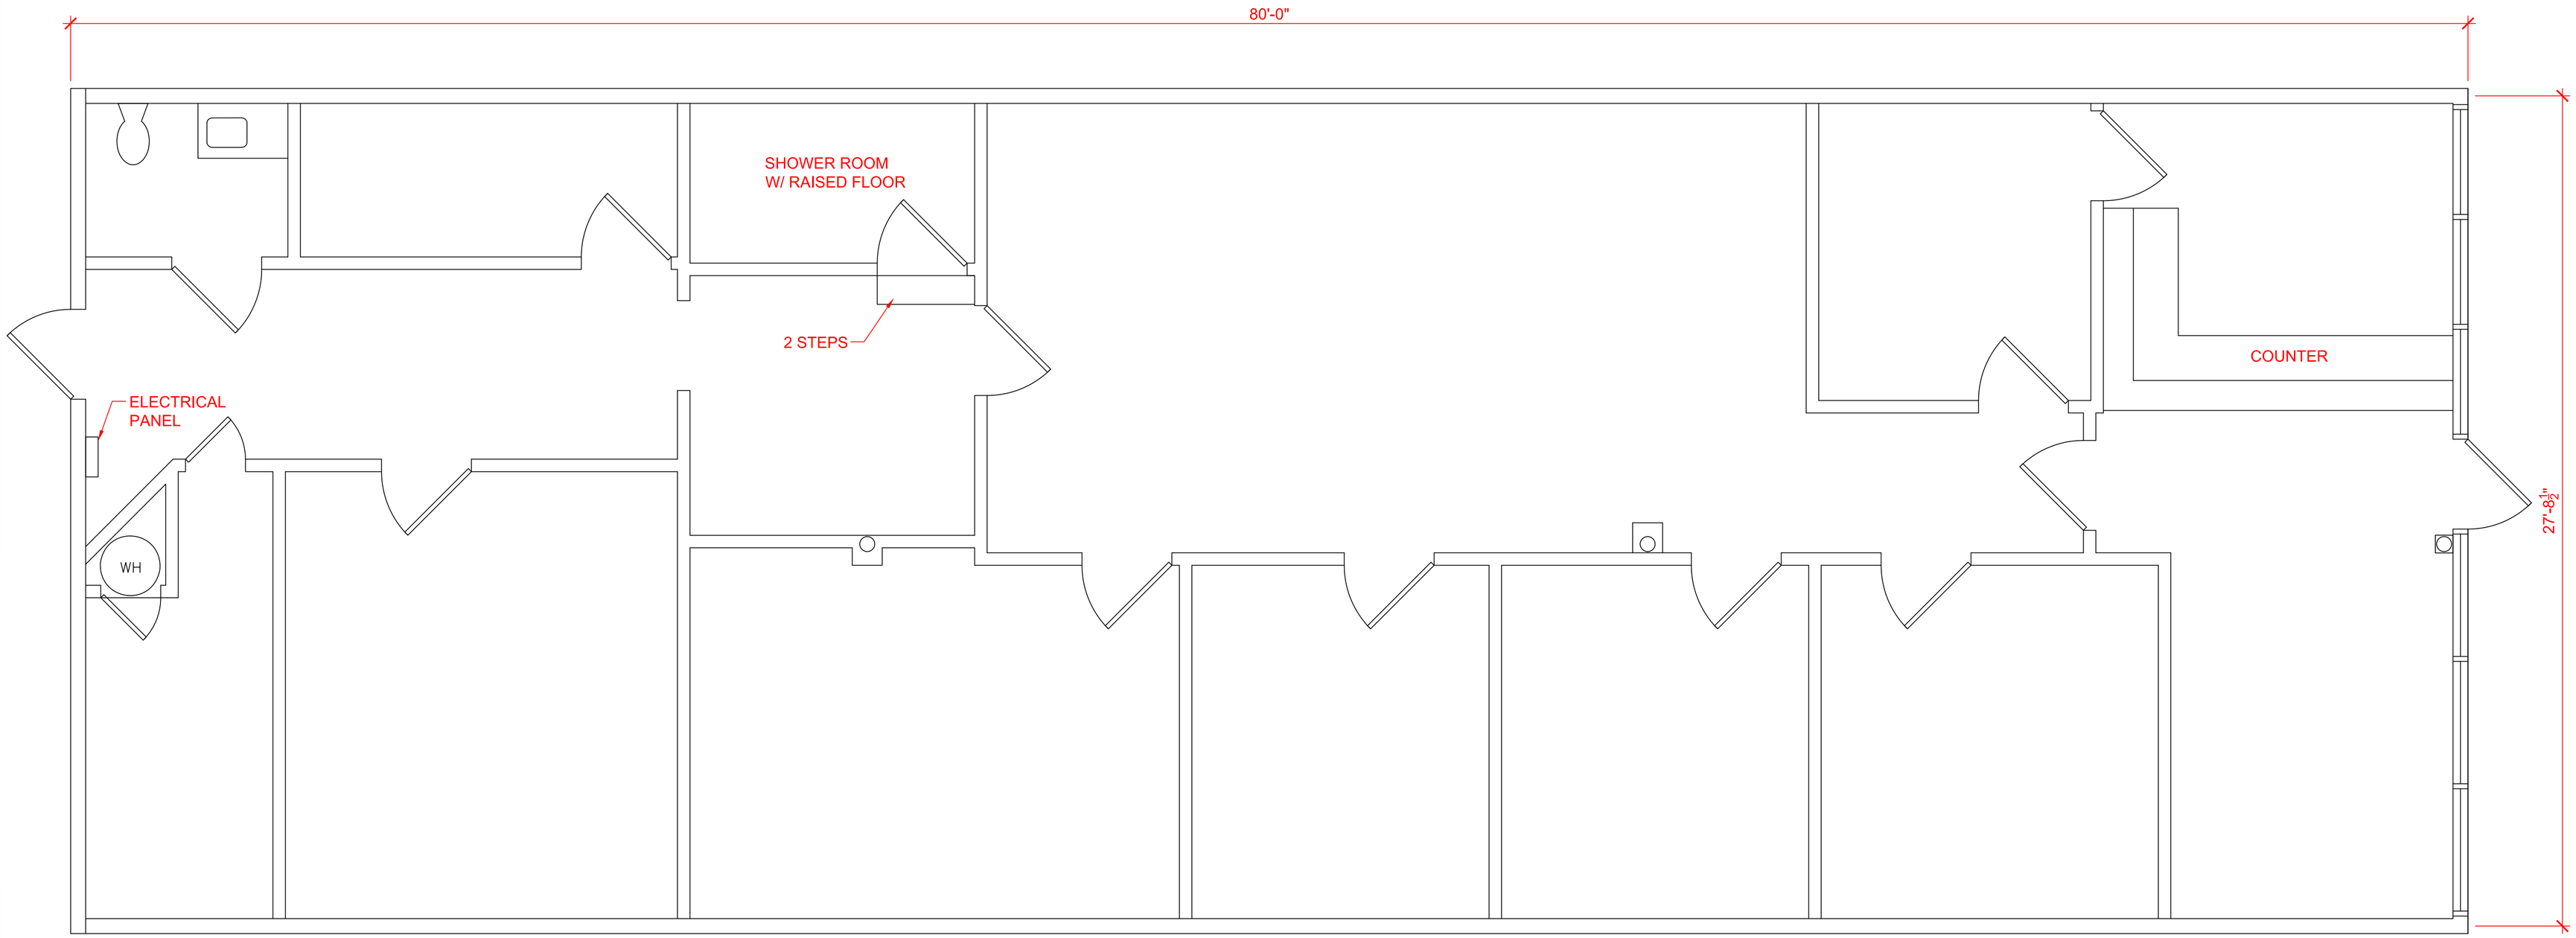

1 / A1.1 EXISTING PLAN

3/8"=1'

RAYBURN
CONSTRUCTORS, LLC
DEVELOPMENT + DESIGN + CONSTRUCT
ONE O'CONNOR PLAZA
101 W. GOODWIN AVE. STE 1103
VICTORIA, TX 77901
(361)894-3326

DRAWING DATES
1/20/23- EXISTING PLAN

PLAN NORTH
TRUE NORTH

SEAL

LEASE SPACE
5317 N. NAVARRO ST.
VICTORIA, TX 77904

DRAWN BY:	JB
CHECKED BY:	DR
REV. DATE:	1.20.23 @ 2:20 P

EXISTING PLAN

A1.1