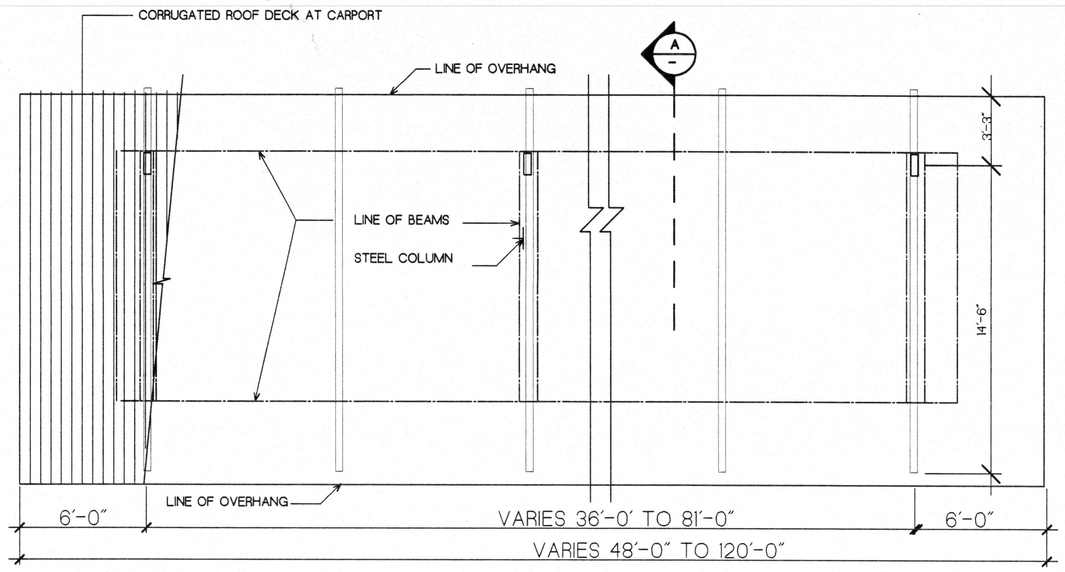

STRUCTURE PLAN

SCALE : 1/4" = 1'-0"

NOTE :

MANUFACTURER TO VERIFY ALL FOOTINGS & DIMENSIONS. ALL CARPORT STRUCTURAL MEMBERS AND FOOTINGS TO BE DESIGNED AND BUILT BY 'M BAR C CARPORTS INC.' SEE M BAR C DRAWINGS FOR FURTHER DETAILS.

MANUFACTURER TO OBTAIN 'SHOP DRAWINGS' APPROVAL FROM THE CITY OF PALM SPRINGS BUILDING DEPT. BEFORE COMENCEMENT OF WORK.

ALL MATERIALS SHALL CONFORM TO ALL STATE AND LOCAL CODES FOR DESIGN LOADS OF 20 PSF MIN. WIND LOADS AND 25 PSF LL.

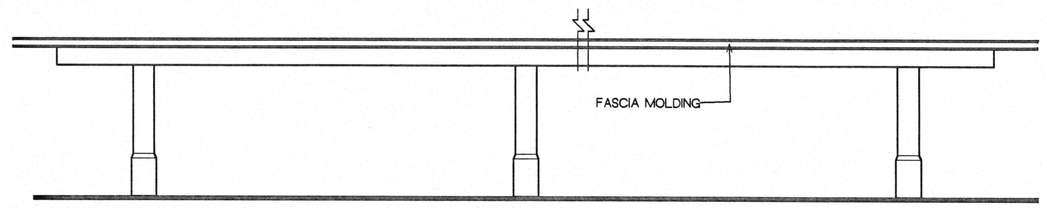

TYPICAL FRONT STRUCTURE ELEVATION

SCALE : 1/4" = 1'-0"

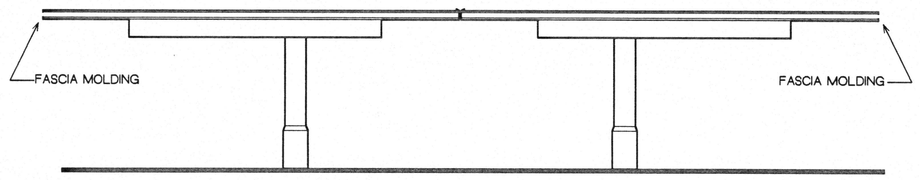

TYPICAL SIDE STRUCTURE ELEVATION

SCALE : 1/4" = 1'-0"

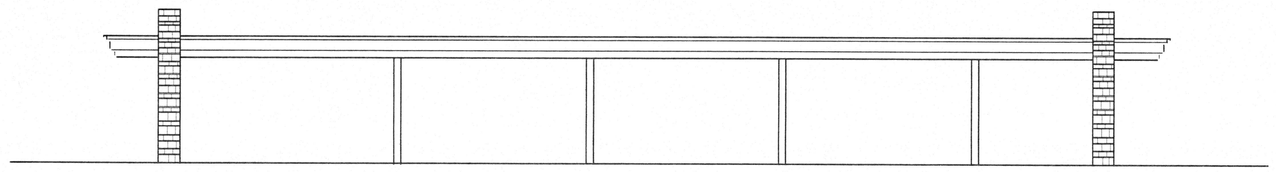

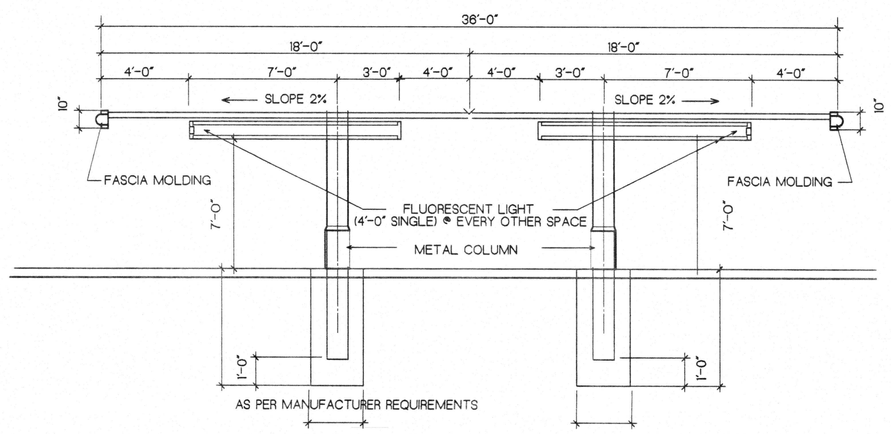

TYPICAL SECTION 'A'

SCALE : 1/4" = 1'-0"

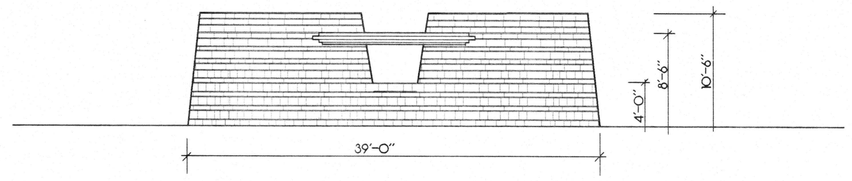

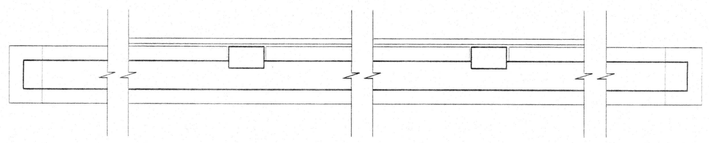

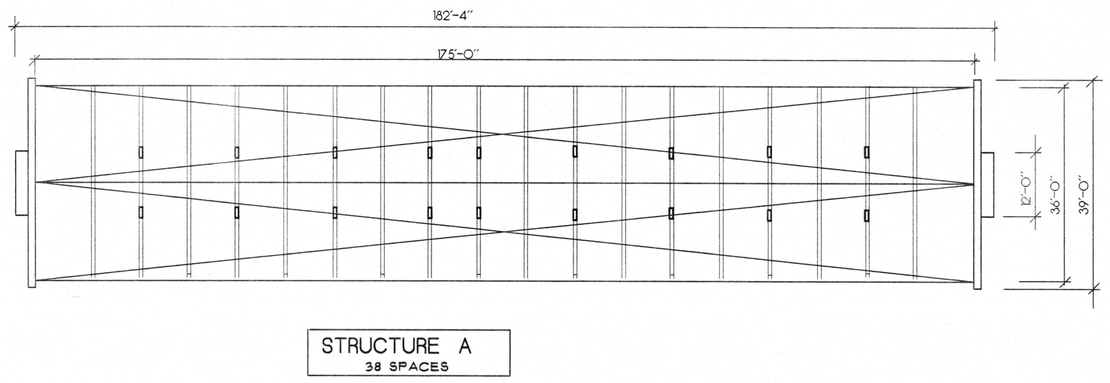

STRUCTURE A
38 SPACES

PARKING STRUCTURE PLAN

SCALE : 1/8" = 1'-0"

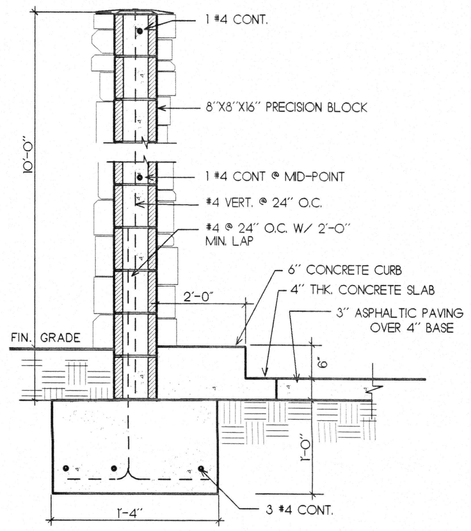

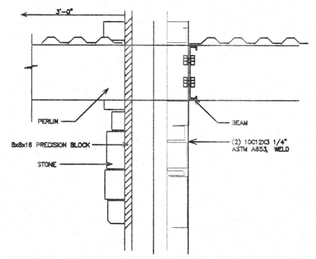

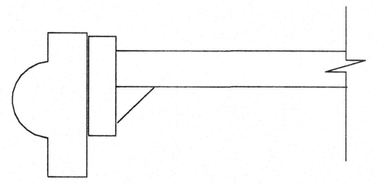

CARPORT A DETAILS

TUESDAY, AUGUST 31, 2004

Architecture Planning Interior Design

ROBERT H. RICCIARDI
A.I.A. & ASSOCIATES

ROBERT H. RICCIARDI A. I. A.

75-090 ST. CHARLES PLACE, SUITE A
PALM DESERT, CALIFORNIA 92211

TELEPHONE 760/ 346-2223
FAX 760/ 340-2693

NO.	DATE	REVISIONS

PROJECT

AN OFFICE COMPLEX FOR:

DESERT SPRINGS
PROFESSIONAL OFFICE PARK

PALM SPRINGS, CALIFORNIA

TITLE

DETAILS & ELEVATIONS
FOR CARPORT A

DATE
AUG. 2004
DRN. BY
D.R.
SCALE
AS NO
APPROV

LICENSED ARCHITECT
ROBERT H. RICCIARDI
18
'08
CALIFORNIA

SHEET NO.
D2
OF :

P:\DANIEL'S HEAD INSURANCE\WORKING DRAWINGS\D1-2 CARPORT DETAILS.DH
TUESDAY, AUGUST 31, 2004