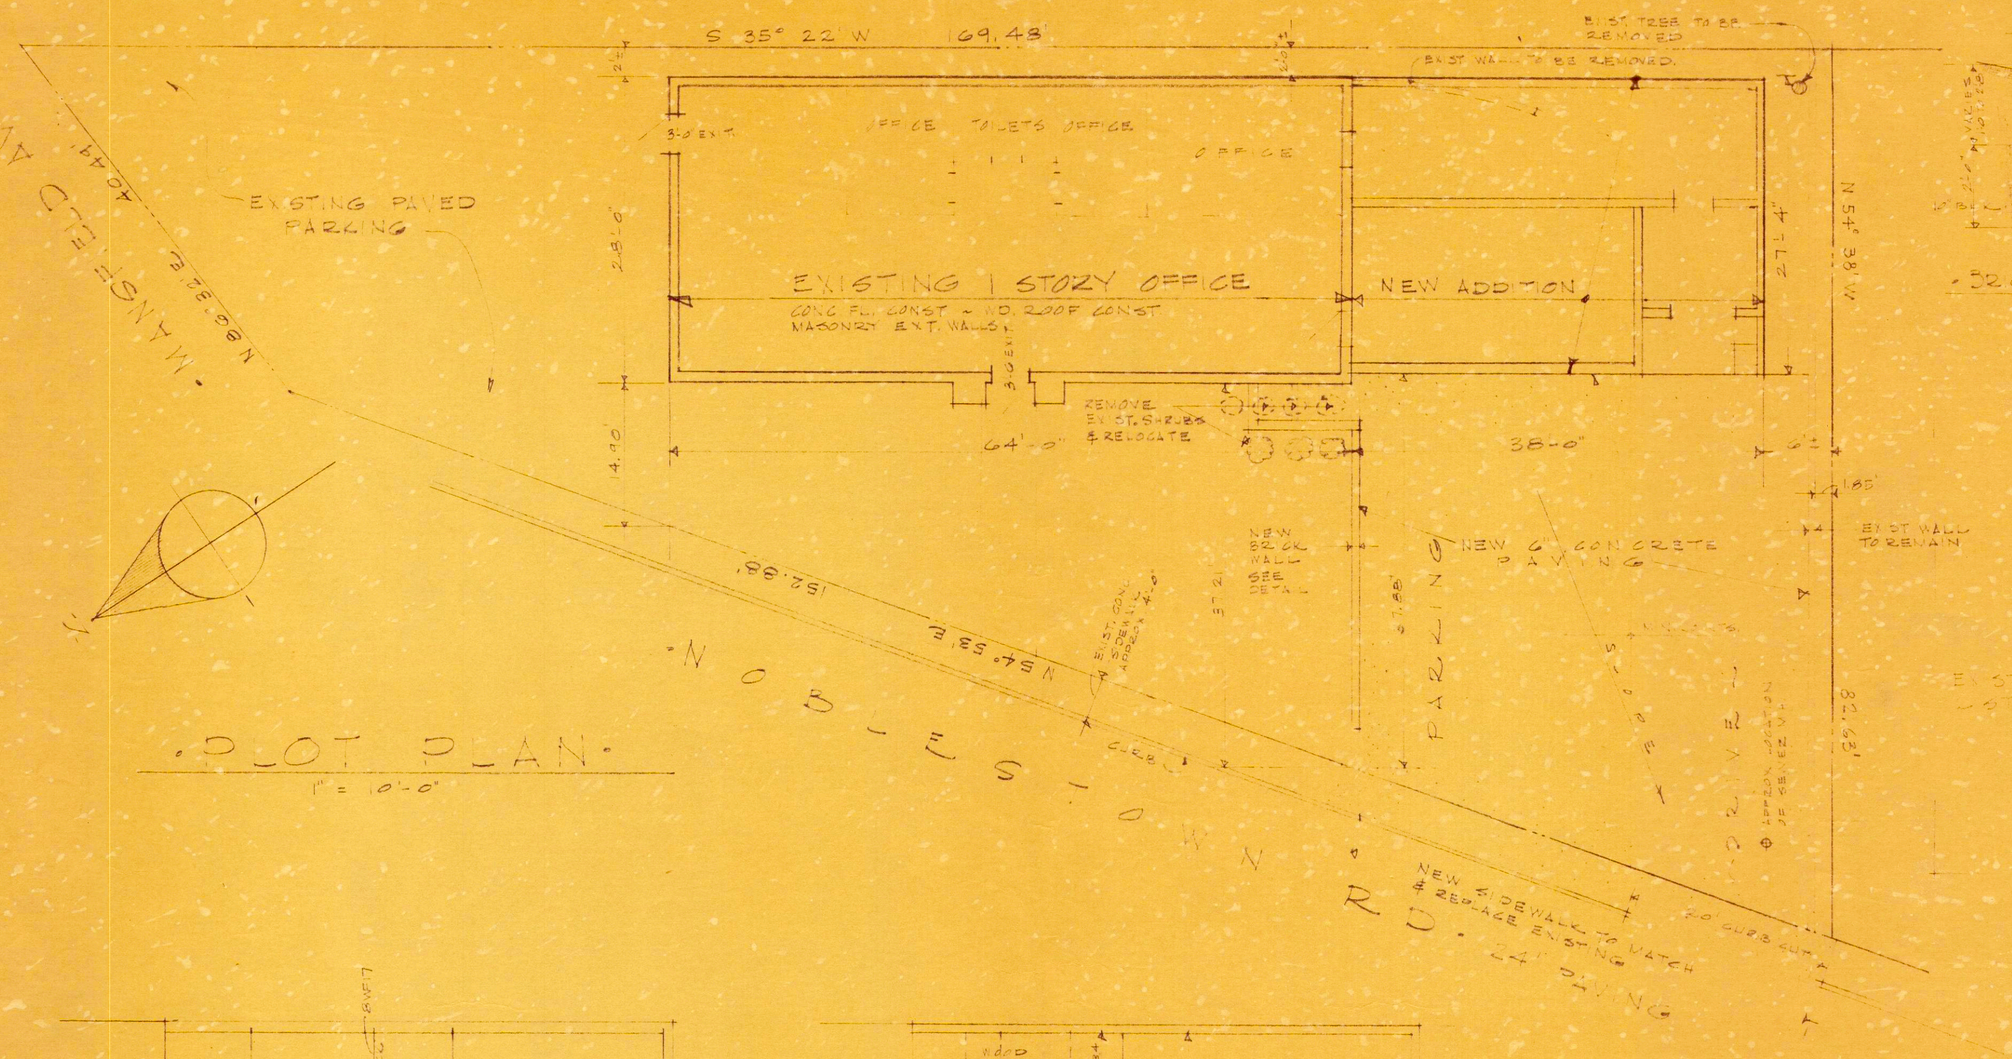

PLOT PLAN
1" = 10'-0"

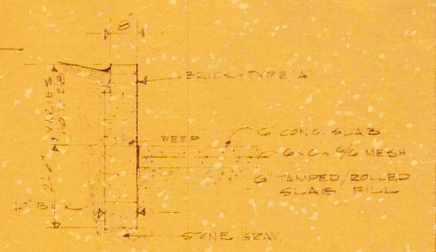

8" CL. WALL AT PARK. AREA
3/8" = 1'-0"

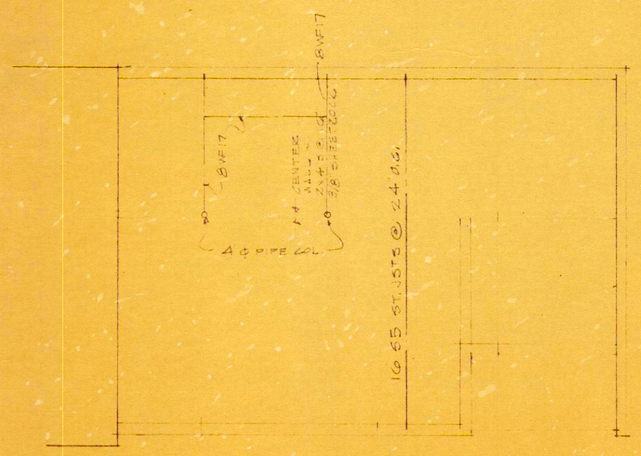

ALTERNATE NO. 1

• IN LIEU OF NO. BASE ROOF CONST. ~ INSTALL ALT. STEEL JOISTS ~ 16 65 @ 24" O.C. 1 2"-22 GA. MTL. DECK ~ 2-½ LAYERS ( ) RIGID INSUL. WITH BARRETT SPEC. NO. 120-INS ~ 3 PLY - 20 YR. BOND. LINTELS & OTHER CONSTR. REMAIN AS BASE BID EXCEPT: CENTER PARTITION, NO CEILING IN STOCK RM. AND ACOUSTICAL TILE ON 2 SPLINE 34" F.S. IN OFFICE 1" CEM. PLASTER ON MTL. LATH CLG. IN RECEIVING ROOM.

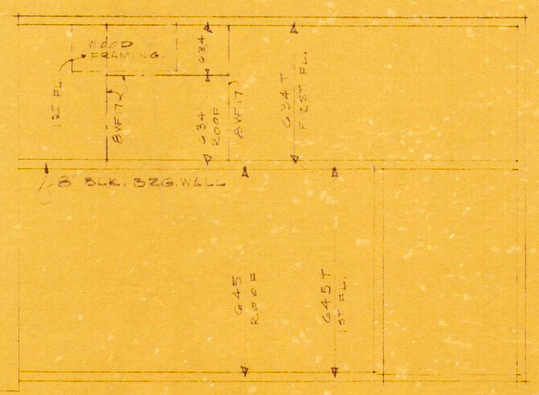

• ALTERNATE NO. 2 •

ELIMINATE FILL UNDER FIRST FL. SLAB INSTALL 6" DOX PLANK UNITS AS NOTED FOR FIRST FL. & ROOF ~ ELIMINATE ALL FINISHED CEILINGS • PAINT OFFICE CEILING ~ 3 COATS VINYL BASE INSTALL ROOF LEVEL, BARRETT 120-INS OVER ½" INSUL. ELIMINATE 8" OF MASONRY COURSING AROUND.

PLOT PLAN & ALTERNATE	CONTRACT 6208
ADDITION TO OFFICE BUILDING OF M.S. JACOBS & ASSOC., INC. 810 NOBLESTOWN RD. PITTSBURGH 5, PA.	DATE 3-3-62
	REVISIONS
CHARLES L. CHRISTEN A.I.A. ARCHITECT GAYLEMAN BLDG. ~ VANADIUM RD. PITTSBURGH 6, PA.	DRWG. NO. 5