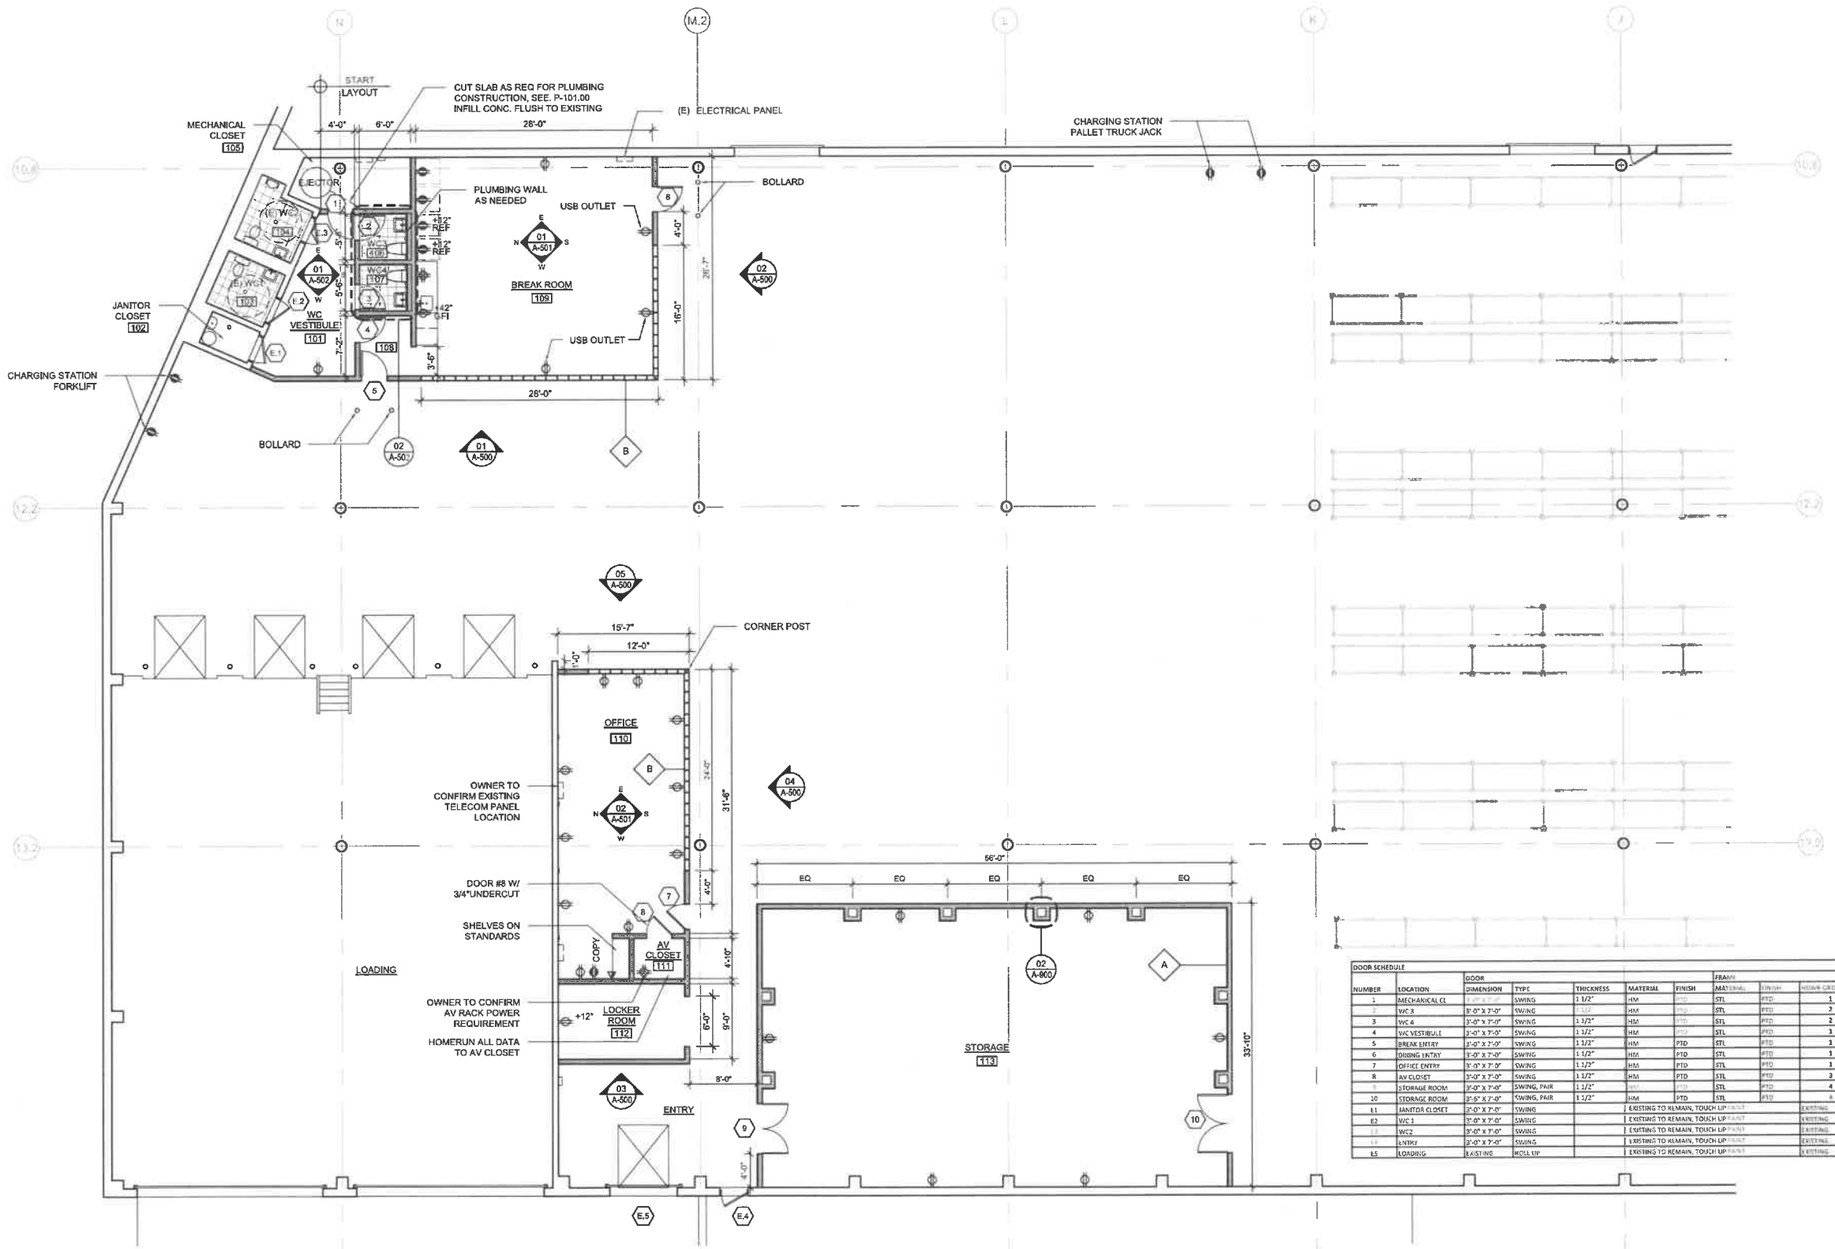

DOOR SCHEDULE										
		DOOR					FRAME			
NUMBER	LOCATION	DIMENSION	TYPE	THICKNESS	MATERIAL	FINISH	MATERIAL	FINISH	HDWR GROUP	REMARKS
1	MECHANICAL CL	3'-0" X 7'-0"	SWING	1 1/2"	HM	PTD	STL	PTD	1	PASSAGE
2	WC 3	3'-0" X 7'-0"	SWING	1 1/2"	HM	PTD	STL	PTD	2	PRIVACY
3	WC 4	3'-0" X 7'-0"	SWING	1 1/2"	HM	PTD	STL	PTD	2	PRIVACY
4	WC VESTIBULE	3'-0" X 7'-0"	SWING	1 1/2"	HM	PTD	STL	PTD	1	PASSAGE
5	BREAK ENTRY	3'-0" X 7'-0"	SWING	1 1/2"	HM	PTD	STL	PTD	1	PASSAGE
6	DINING ENTRY	3'-0" X 7'-0"	SWING	1 1/2"	HM	PTD	STL	PTD	1	PASSAGE
7	OFFICE ENTRY	3'-0" X 7'-0"	SWING	1 1/2"	HM	PTD	STL	PTD	3	PASSAGE
8	AV CLOSET	3'-0" X 7'-0"	SWING	1 1/2"	HM	PTD	STL	PTD	3	CLASSROOM, WITH 3/4" UNDERCUT
9	STORAGE ROOM	3'-0" X 7'-0"	SWING, PAIR	1 1/2"	HM	PTD	STL	PTD	4	DEAD BOLT TO INACTIVE LEAF, INACTIVE LEAF WITH FLUSH BOLTS
10	STORAGE ROOM	3'-6" X 7'-0"	SWING, PAIR	1 1/2"	HM	PTD	STL	PTD	4	DEAD BOLT TO INACTIVE LEAF, INACTIVE LEAF WITH FLUSH BOLTS
E1	JANITOR CLOSET	3'-0" X 7'-0"	SWING		EXISTING TO REMAIN, TOUCH UP PAINT				EXISTING	
E2	WC 1	3'-0" X 7'-0"	SWING		EXISTING TO REMAIN, TOUCH UP PAINT				EXISTING	
E3	WC 2	3'-0" X 7'-0"	SWING		EXISTING TO REMAIN, TOUCH UP PAINT				EXISTING	
E4	ENTRY	3'-0" X 7'-0"	SWING		EXISTING TO REMAIN, TOUCH UP PAINT				EXISTING	
E5	LOADING	EXISTING	ROLL UP		EXISTING TO REMAIN, TOUCH UP PAINT				EXISTING	

FLOOR PLAN NOTES

1. FINISHES: REFER TO OUTLINE SPECIFICATIONS.

LEGEND

- EXISTING WALL TO REMAIN
- METAL STUD WALL
- (E) COLUMN TO REMAIN

WALL TYPES

- A — 2X6 WOOD STUD, FREE STANDING WALL WITH PIERS, TO +10'
- B — 2X6 WOOD STUD WALL

POWER + SIGNAL NOTES

1. ALL POWER + SIGNAL SYMBOLS SHOWN ARE FOR COORDINATION ONLY. REFER TO THE ELECTRICAL DRAWINGS FOR COMPLETE POWER + SIGNAL REQUIREMENTS.
2. SEE INTERIOR ELEVATIONS FOR MOUNTING HEIGHTS OF POWER + SIGNAL ELEMENTS.

POWER + SIGNAL LEGEND

	DUPLEX RECEPTACLE 110V
	DUPLEX, DEDICATED CIRCUIT
GFI	DUPLEX, GFI
	4-PLEX RECEPTACLE 110V
	TELEPHONE/DATA OUTLET

CCS ARCHITECTURE
185 VARICK STREET
SUITE 930
NEW YORK, NY 10014
tel. 212.274.1121
fax. 212.274.1122
www.ccs-architecture.com

PROJECT NAME

DECIEM WAREHOUSE
75 OXFORD DRIVE
MOONACHIE, NJ 07074

ISSUED	DESCRIPTION
08.07.19	FOR PERMIT

SHEET TITLE

PROPOSED FLOOR PLAN

FILE	2.19232-A2.00.dwg
BY	CCS
SCALE	1/8"=1'-0"
SHEET	

A-200.00

01 A-200 PROPOSED FLOOR PLAN
1/8"=1'-0"

NORTH