Site **Plan**

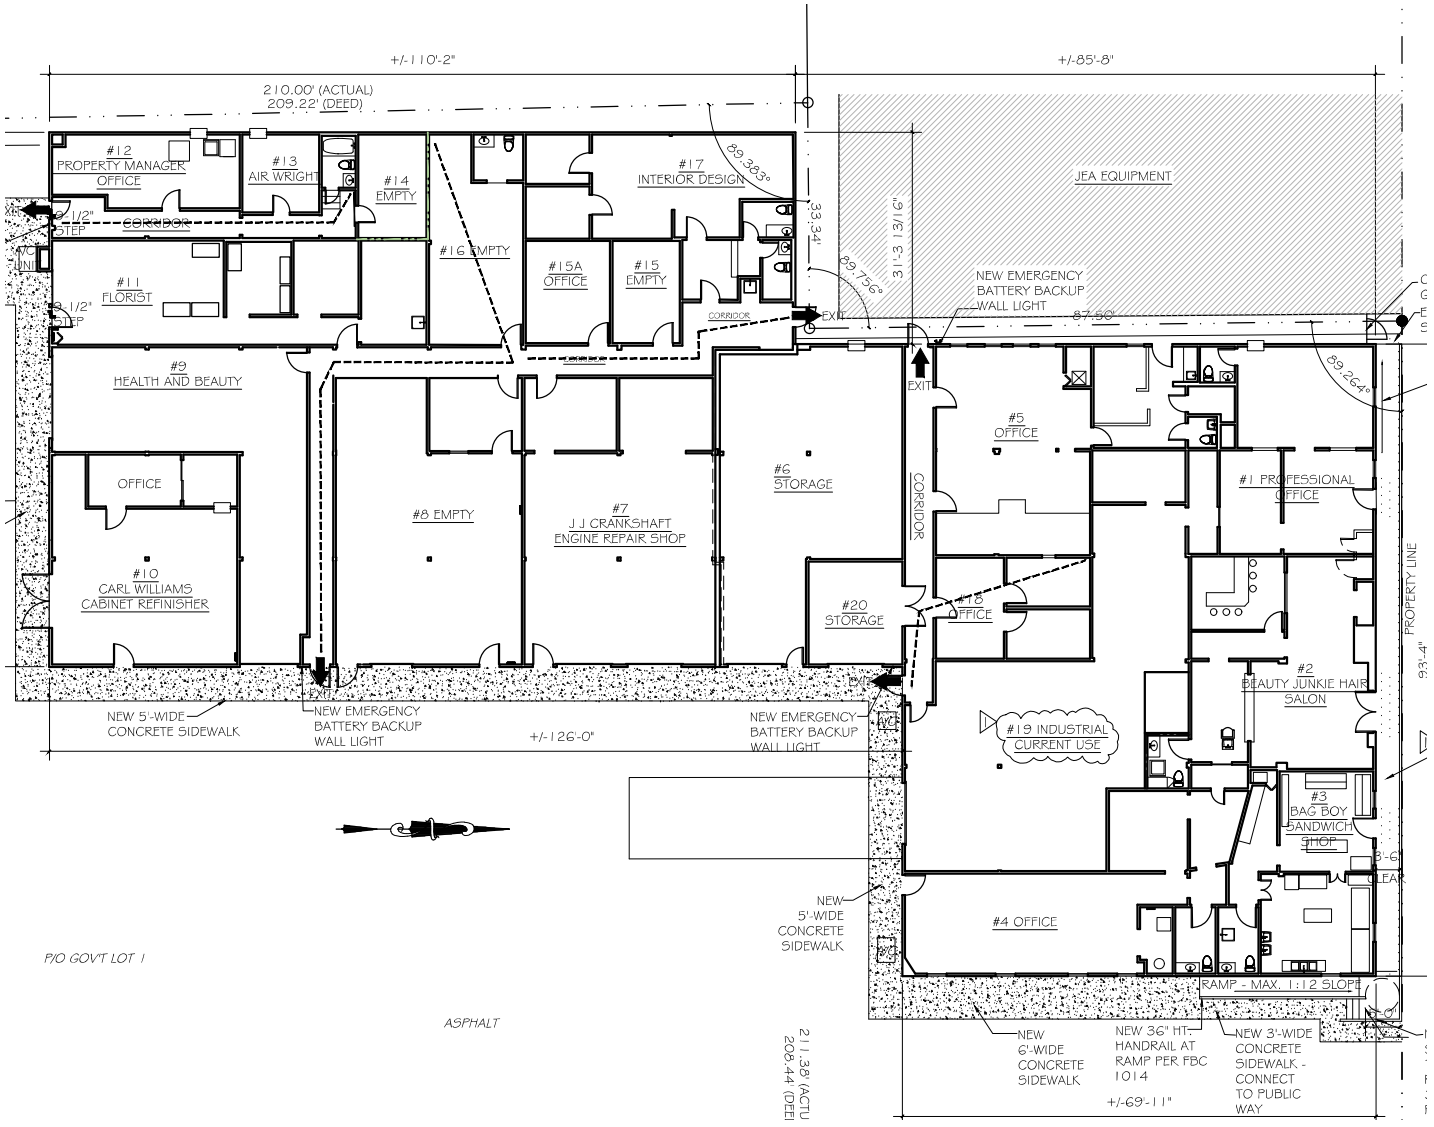
+/-110'-2"
+/-85'-8"
210.00' (ACTUAL)
209.22' (DEED)
#12 PROPERTY MANAGER OFFICE
#13 AIR WRIGHT
#14 EMPTY
#17 INTERIOR DESIGN
89.38.3"
JEA EQUIPMENT
33.34'
91-3 13/16"
89.75.6"
#16 EMPTY
#15A OFFICE
#15 EMPTY
CORRIDOR
EXIT
NEW EMERGENCY BATTERY BACKUP WALL LIGHT
87.50'
89.26.4"
#11 FLORIST
#9 HEALTH AND BEAUTY
#5 OFFICE
#1 PROFESSIONAL OFFICE
OFFICE
#8 EMPTY
#7 J J CRANKSHAFT ENGINE REPAIR SHOP
#6 STORAGE
#10 CARL WILLIAMS CABINET REFINISHER
#20 STORAGE
#18 OFFICE
#2 BEAUTY JUNKIE HAIR SALON
NEW 5'-WIDE CONCRETE SIDEWALK
NEW EMERGENCY BATTERY BACKUP WALL LIGHT
+/-126'-0"
#19 INDUSTRIAL CURRENT USE
#3 BAG BOY SANDWICH SHOP
PROPERTY LINE
93'-4"
NEW 5'-WIDE CONCRETE SIDEWALK
#4 OFFICE
P/O GOVT LOT 1
ASPHALT
RAMP - MAX. 1:12 SLOPE
NEW 6'-WIDE CONCRETE SIDEWALK
NEW 36" HT HANDRAIL AT RAMP PER FBC 1014
NEW 3'-WIDE CONCRETE SIDEWALK - CONNECT TO PUBLIC WAY
+/-69'-11"