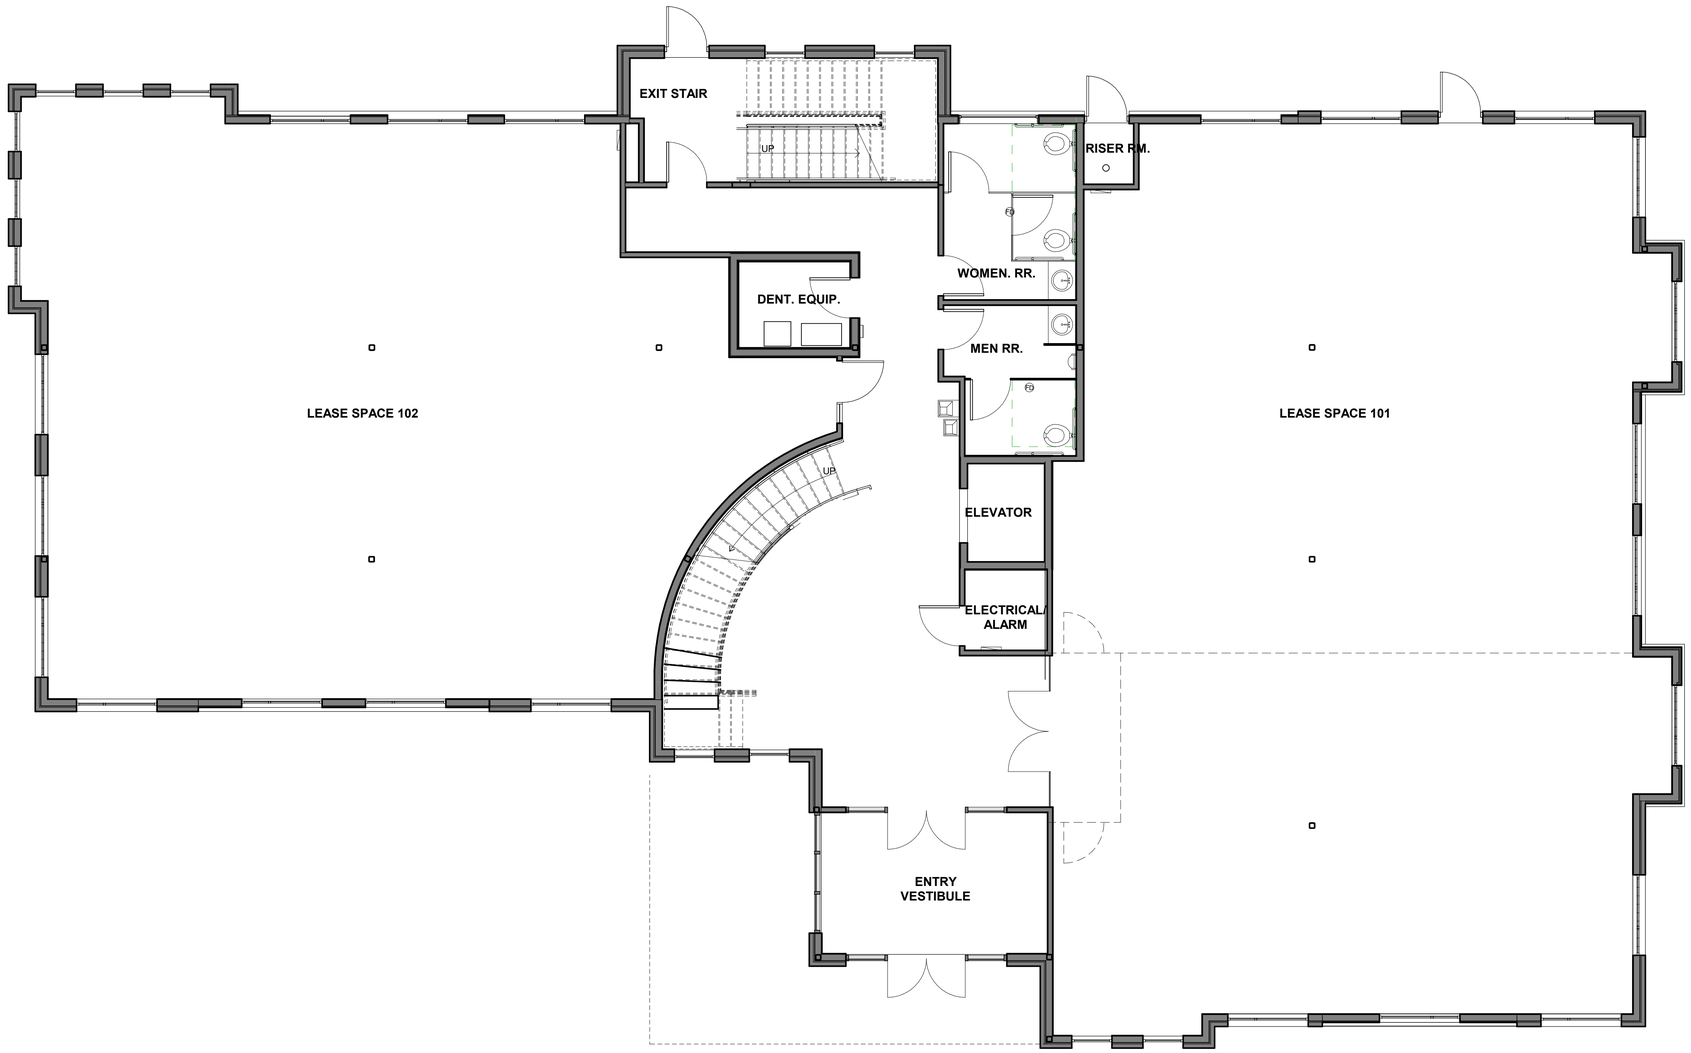

1 LEVEL 1
3/16" = 1'-0"

Rather Architecture
Professional Corporation
423 W 800 S Suite A316
Salt Lake City, UT 84101
phone: 801.652.7171
email: nh@ratherarchitecture.com

CONTRACTOR

INTERIOR DEVELOPMENT, INC.
GENERAL CONSTRUCTION

PROJECT and OWNER

PESSOA DENTAL OFFICE

300 EAST 12451 SOUTH
DRAPER, UTAH

DR. FERNANDO PESSOA

REVISION

No.	Description	Date

LEVEL 1 FLOOR PLAN

Project number	1322.74.143
Date	FEB. 27, 2019
Drawn by	NHR
Checked by	JDR

A101

Scale 3/16" = 1'-0"

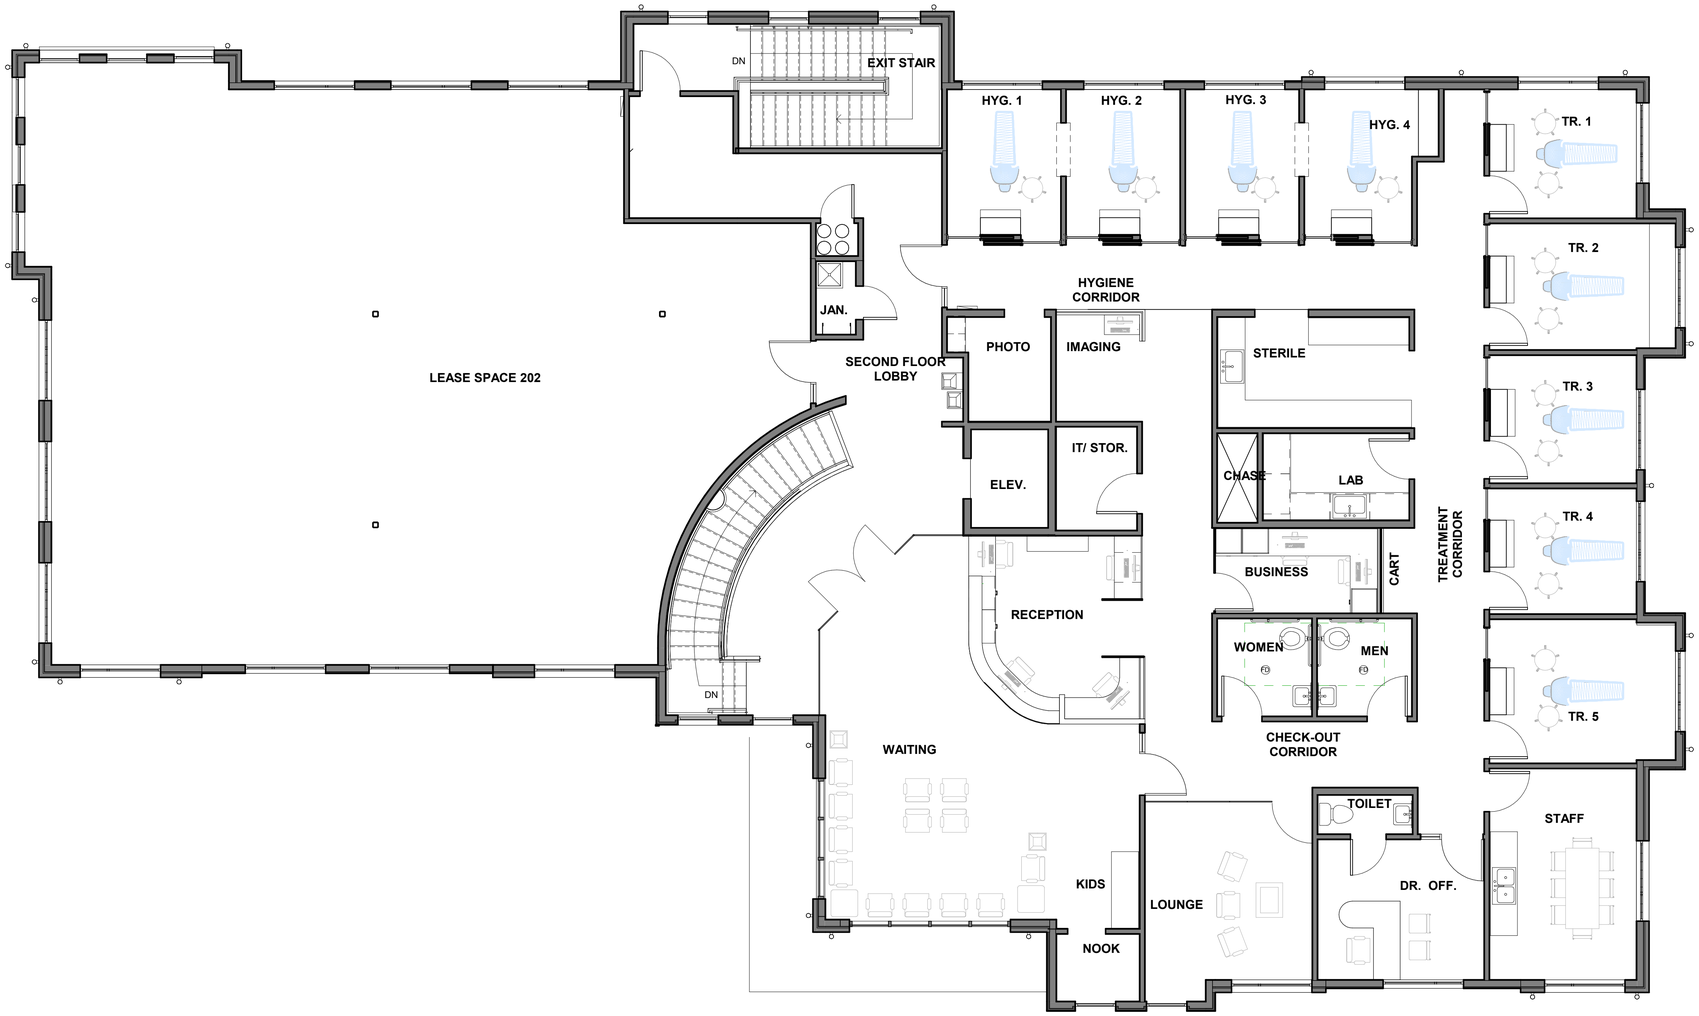

1 LEVEL 2
3/16" = 1'-0"

Rather Architecture
Professional Corporation
423 W 800 S Suite A316
Salt Lake City, UT 84101
phone: 801.652.7171
email: nh@ratherarchitecture.com

CONTRACTOR

INTERIOR DEVELOPMENT, INC.

GENERAL CONSTRUCTION

PROJECT and OWNER

PESSOA DENTAL OFFICE

300 EAST 12451 SOUTH
DRAPER, UTAH

DR. FERNANDO PESSOA

REVISION

No.	Description	Date

LEVEL 2 FLOOR PLAN

Project number	1322.74.143
Date	FEB. 27, 2019
Drawn by	NH
Checked by	JDR

A102

Scale 3/16" = 1'-0"

1 SOUTH ELEVATION
3/16" = 1'-0"

2 WEST ELEVATION
3/16" = 1'-0"

Rather Architecture
Professional Corporation
423 W 800 S Suite A316
Salt Lake City, UT 84101
phone: 801.652.7171
email: nh@ratherarchitecture.com

CONTRACTOR

INTERIOR DEVELOPMENT, INC.
GENERAL CONSTRUCTION

PROJECT and OWNER

PESSOA DENTAL OFFICE

300 EAST 12451 SOUTH
DRAPER, UTAH

DR. FERNANDO PESSOA

REVISION

No.	Description	Date

BUILDING ELEVATIONS

Project number	1322.74.143
Date	FEB. 27, 2019
Drawn by	KT
Checked by	NHR

A201

Scale 3/16" = 1'-0"

2 NORTH ELEVATION
3/16" = 1'-0"

1 EAST ELEVATION
3/16" = 1'-0"

Rather Architecture
Professional Corporation
423 W 800 S Suite A316
Salt Lake City, UT 84101
phone: 801.652.7171
email: nh@ratherarchitecture.com

CONTRACTOR

INTERIOR DEVELOPMENT, INC.
GENERAL CONSTRUCTION

PROJECT and OWNER

PESSOA DENTAL OFFICE

300 EAST 12451 SOUTH
DRAPER, UTAH

DR. FERNANDO PESSOA

REVISION

No.	Description	Date

BUILDING ELEVATIONS

Project number	1322.74.143
Date	FEB. 27, 2019
Drawn by	KT
Checked by	NHR

A202

Scale 3/16" = 1'-0"

3D VIEW 1

3D VIEW 2

3D VIEW 3

3D VIEW 4

3D VIEW 5

3D VIEW 6

Rather Architecture
Professional Corporation
423 W 800 S Suite A316
Salt Lake City, UT 84101
phone: 801.652.7171
email: nh@ratherarchitecture.com

CONTRACTOR

INTERIOR DEVELOPMENT, INC.

GENERAL CONSTRUCTION

PROJECT and OWNER

PESSOA DENTAL OFFICE

300 EAST 12451 SOUTH
DRAPER, UTAH

DR. FERNANDO PESSOA

REVISION

No.	Description	Date

3D VIEWS

Project number	1322.74.143
Date	FEB. 27, 2019
Drawn by	Author
Checked by	Checker

A902

Scale