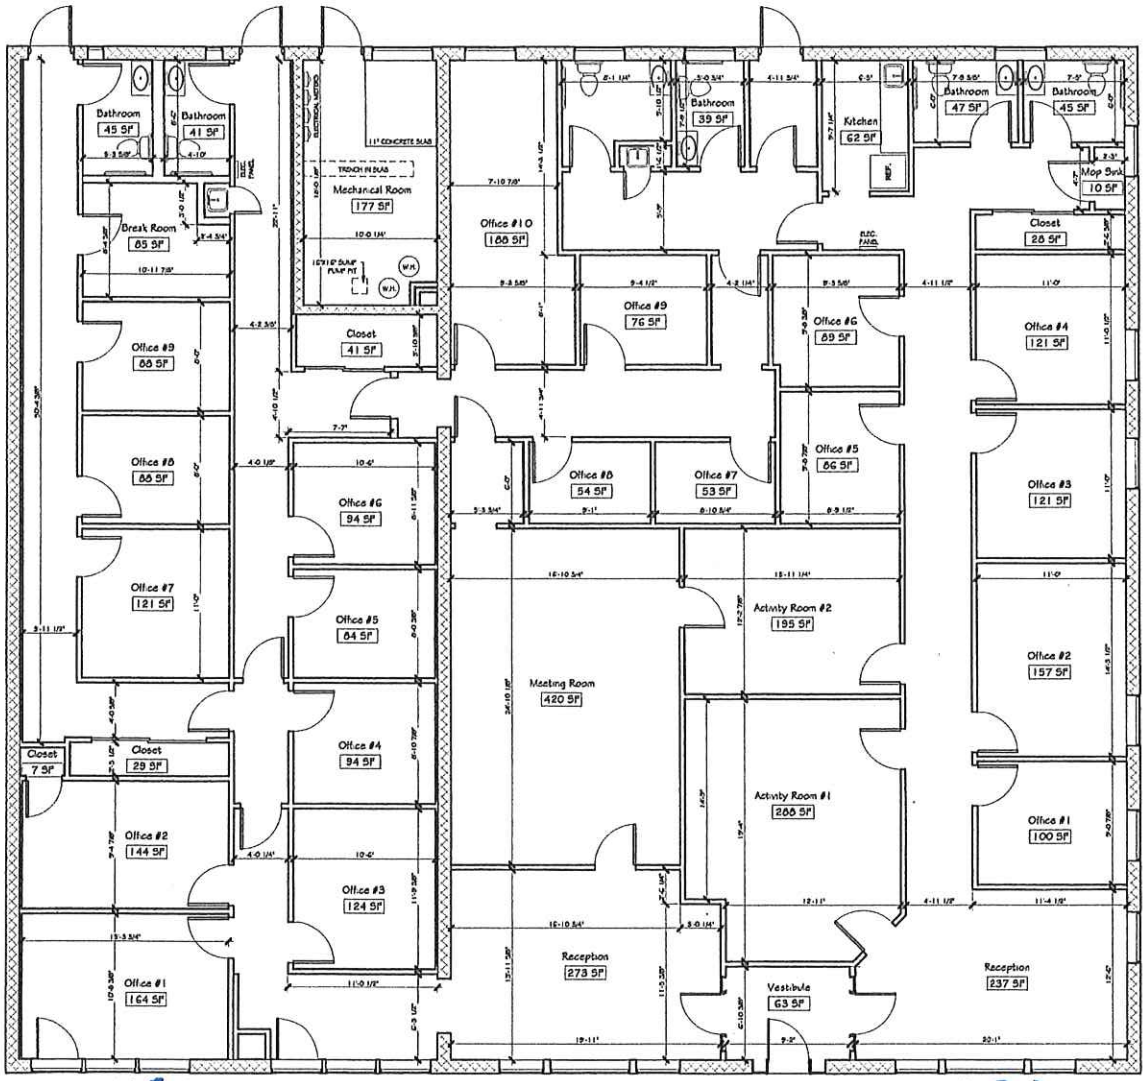

1150 950 1600 2280

19% 16% 27% 38%

1 Ground Level Plan
1/4" = 1'-0"

FWH ASSOCIATES, P.A.
CIVIL ENGINEERS • ARCHITECTS
SURVEYORS • PLANNERS
LANDSCAPE ARCHITECTS
ENVIRONMENTAL CONSULTANTS
(732) 727-3105 FAX (732) 727-3273

PLAN CHECK ONLY
NOT FOR CONSTRUCTION

ADDITIONS & ALTERATIONS FOR:
CLIENT NAME
STREET ADDRESS
BLOCK XX, LOT XX
MONMOUTH/ OCEAN COUNTY, NJ

DWG. TITLE: Ground Level Plan

DATE:
REVISIONS:

JOB No.: DRAWN BY:
DRAWN BY: CHECKED BY:

DWG. No.: A200

THIS DOCUMENT AND THE ARCHITECTURAL WORK REPRESENTED ARE THE COPYRIGHTED WORK OF FELTZ & PRIZZELL, ARCHITECTS AND MAY NOT BE COPIED BY ANYONE IN WHOLE OR IN PART WITHOUT EXPRESS WRITTEN PERMISSION OF THE ARCHITECT. (C) 2022 ALL RIGHTS RESERVED

© 2021 FWH ASSOCIATES, P.A.