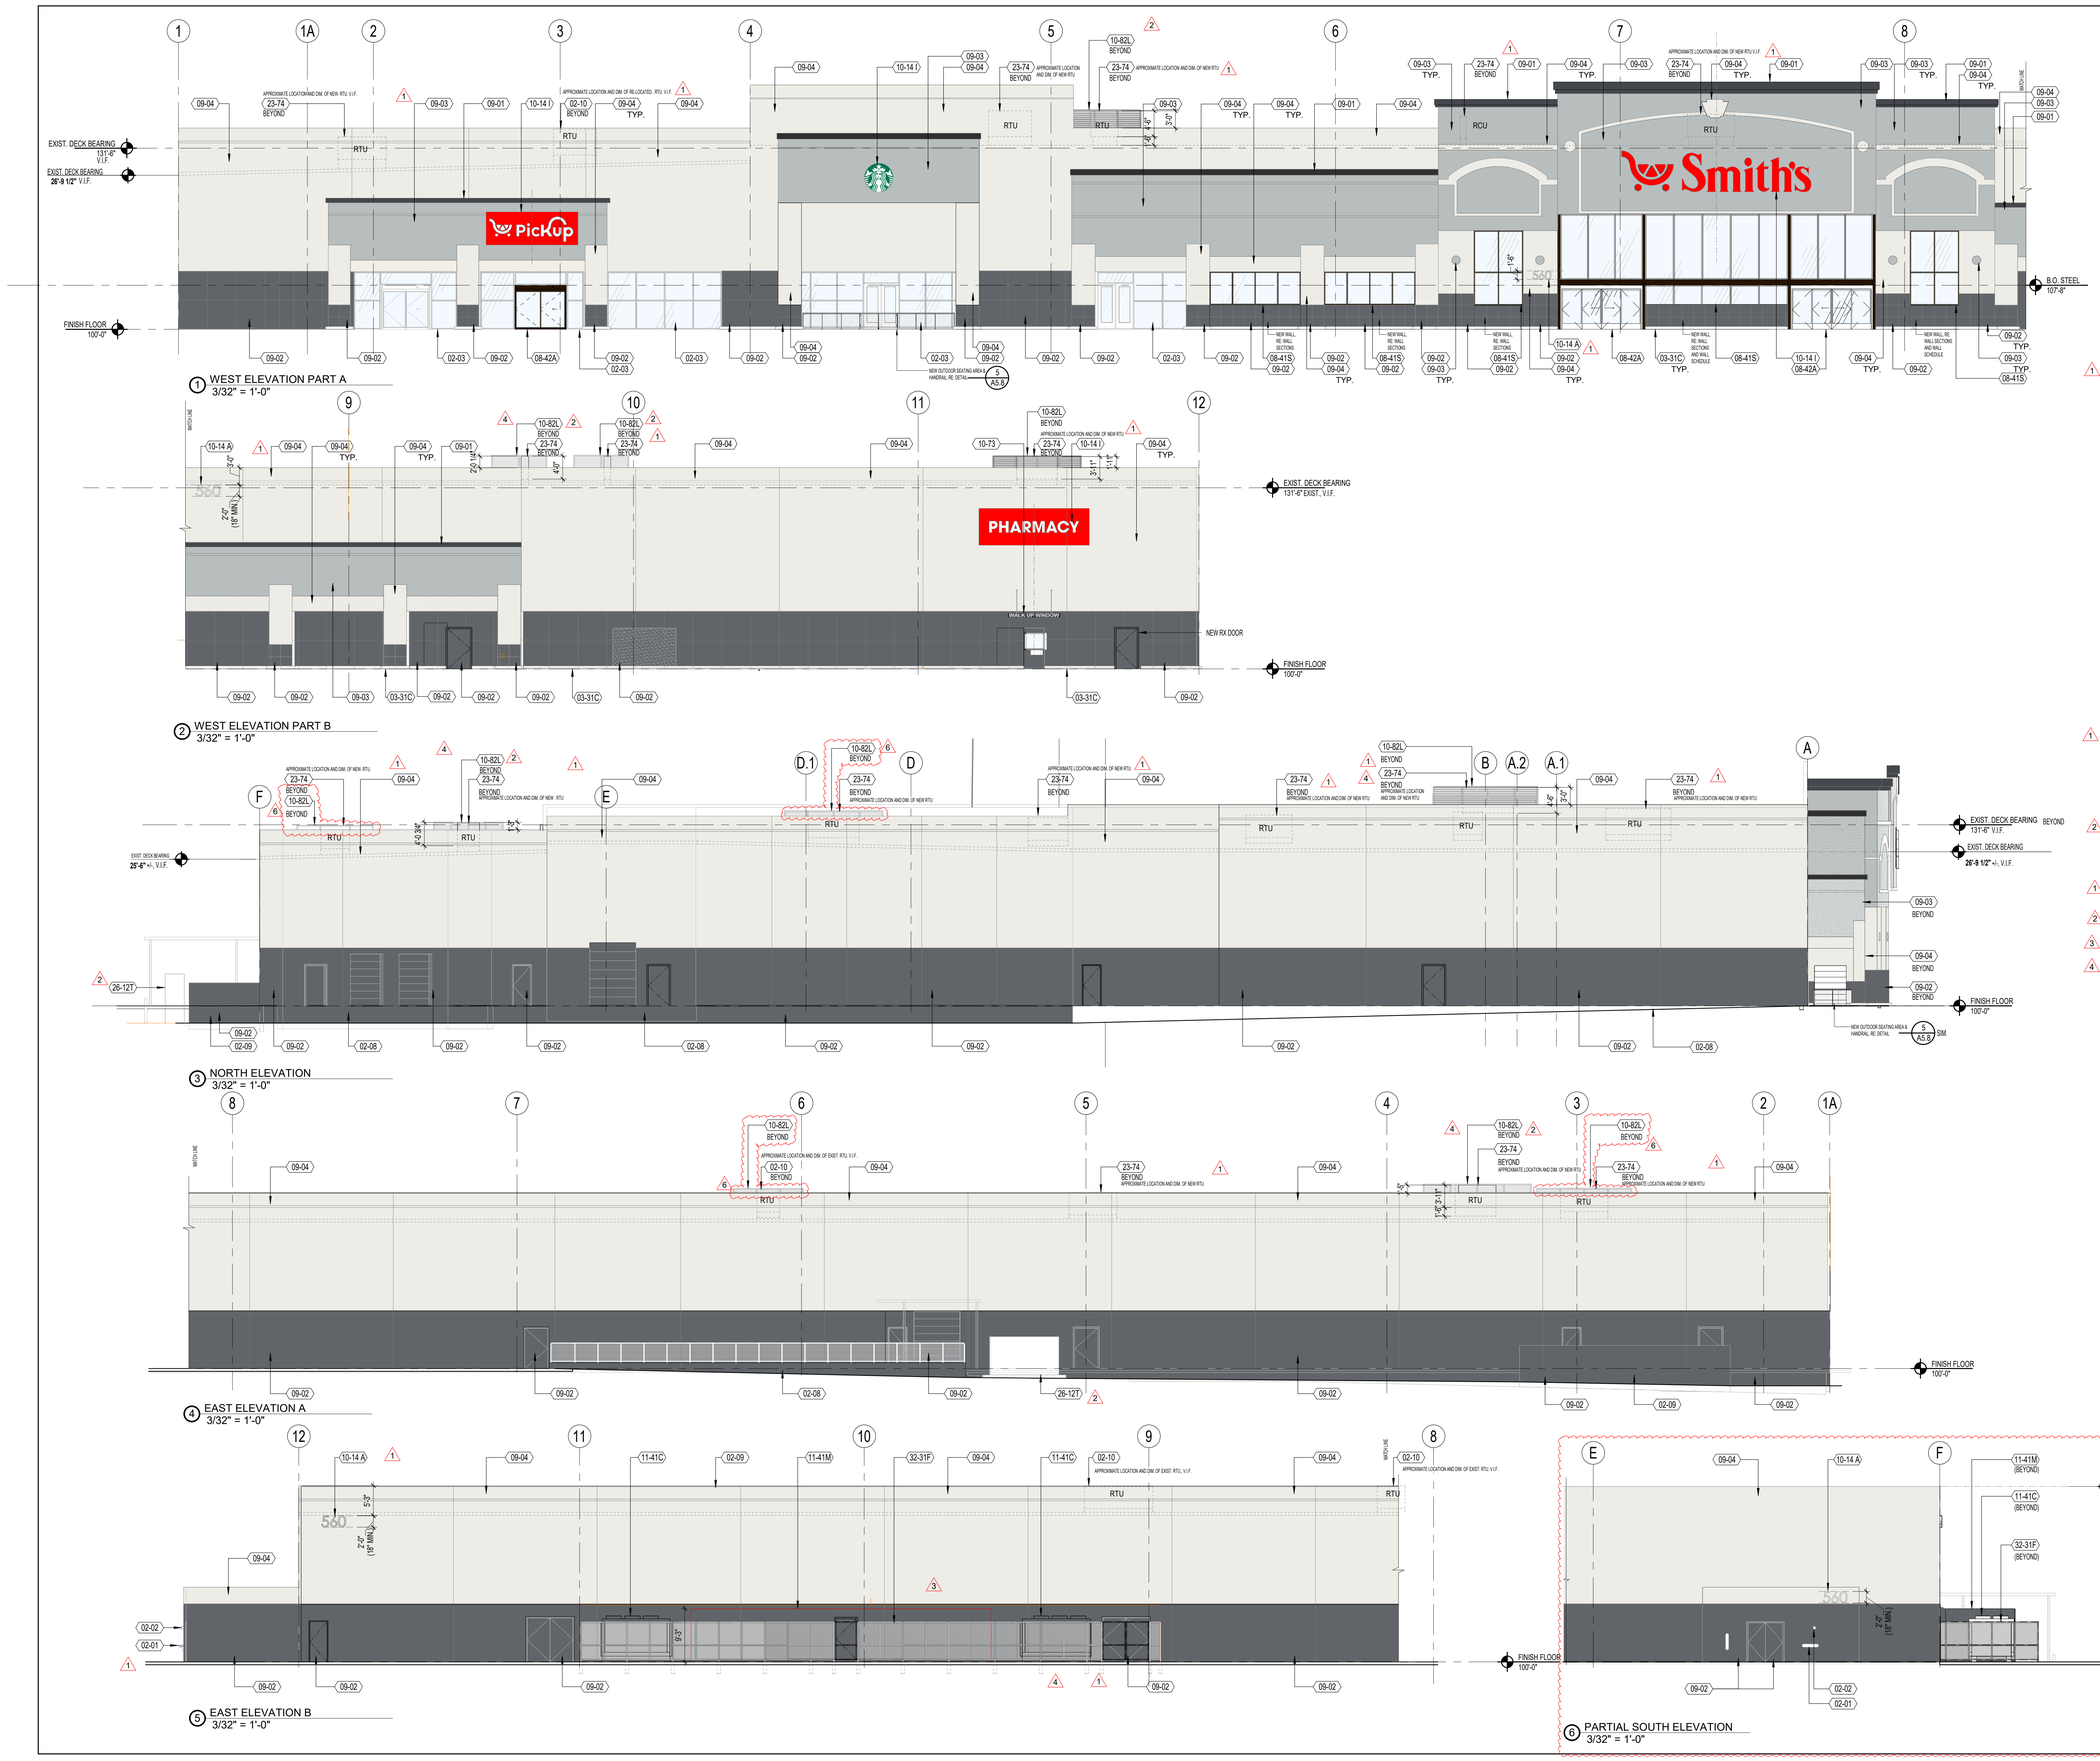

EXTERIOR ELEVATION NOTES:

1. NORTH, EAST, AND WEST FACADE TO BE REPAINTED, THIS INCLUDES ALL EXISTING PAINTED SURFACES ON OR NEAR THE BUILDING, WHETHER SPECIFICALLY NOTED ON THE ELEVATIONS, NOT (COPINGS, RAILS, DOORS, FRAMES, CMU, EIFS/ STUCCO, ETC.) MASK OFF AND DO NOT PAINT EXISTING UNPAINTED SURFACES (STONE, CONCRETE, ROOFING TILE, ALUMINUM, ETC, U.N.O.). VERIFY EXTENT W/ PROJECT MANAGER.

2. CONTRACTOR TO PAINT 2'-0" X 2'-0" SAMPLE ON EXIST. SURFACE OF EACH COLOR FOR APPROVAL BY OWNER PRIOR TO EXECUTION.

EXTERIOR ELEVATION PAINT LEGEND AND KEYED NOTES:

	02-01		EXIST. FIRE DEPT. CONNECTIONS.
1	02-02		EXIST. FIRE DEPT. KNOX BOX.
	02-03		EXIST. STOREFRONT SYSTEM.
	02-08		EXIST. CONC. CURB TO REMAIN AS EXIST.
	02-09		EXIST. CMU LOW WALL TO REMAIN AS EXIST.
	02-10		EXIST. RTU UNITS TO REMAIN, SHOWN GRAY DASHED
	03-31C		NEW CONCRETE CURB, RE: DETAILS A5.0-E AND A5.0-A4.
	08-41S		NEW STOREFRONT SYSTEM, RE: WINDOW SCHEDULE.
	08-42A		NEW AUTOMATIC SLIDING DOOR, RE: DOOR SCHEDULE
	09-01		SW 7076 CYBERSPACE
	09-02		SW 7075 WEB GRAY
	09-03		SW 6233 SAMOVAR SILVER
	09-04		SW 7005 PURE WHITE
1	10-14 A		NEW ADDRESS NUMBERS, BY SIGN CONTRACTOR.
	10-14 I		NEW ILLUMINATED SIGN FURNISHED AND INSTALLED BY SIGN CONTRACTOR. GENERAL CONTRACTOR TO PROVIDE ROUGH CONNECTION TO POWER, RE: ELECTRICAL DRAWINGS
	10-73		NEW MANUFACTURED METAL CANOPY
2	10-82L		NEW LOUVERED SCREEN FOR ROOF TOP UNIT, PRE FINISHED WHITE
	11-41C		NEW REFRIGERATION CONDENSING UNIT.
	11-41M		NEW MECHANICAL HOUSE
1	23-74		NEW RTU, RE: MECHANICAL, ELECTRICAL AND PLUMBING DRAWINGS AND ROOF PLAN
2	26-12T		NEW GENERATOR ON THICKENED SLAB, RE: ELECTRICAL
3	32-31F		NEW EXPANDED METAL FENCE, MATCH GUARDRAIL AT DOCK TYPE. PAINT COLOR SW 7075 WEB GRAY, RE: DETAIL 13 / A5.0-E
4			

NOTE: ALL NEW SIGNAGE UNDER SEPARATE PERMIT

PRESCOTT MUIR ARCHITECT • 171 WEST PIERPONT AVE. • SALT LAKE CITY, UTAH 84101 • TEL: 801.521.9111 FAX: 801.521.9158

MECHANICAL ENGINEERS
PVE INC. 801.359.3158
ELECTRICAL ENGINEERS
THOMAS AND KOLKMAN ENG. CO. INC. 801.484.8161
STRUCTURAL ENGINEERS
ARW ENGINEERS 801.782.6008

SMITH'S FOOD AND DRUG
STORE #303 - TAKEOVER
560 N STEPHANIE ST., HENDERSON, NV 89014

DRAWN BY: JF
PROJECT NO.: 23.034

DATE:
1. 11.20.24 PERMIT SET
2. 01.24.25 PERMIT SET
3. 02.25.25 PERMIT SET
4. 03.11.25 PERMIT SET
5. 04.07.25 PERMIT SET
6. 04.16.25 PERMIT SET
7. 04.21.25 PERMIT SET

THESE DOCUMENTS ARE IN-TENDED FOR USE BY THE OWNER AND SHALL REMAIN THE PROPERTY OF THE ARCHITECT. NO USE OR RE-USE BY ANY PERSON OR ENTITY OTHER THAN THE OWNER SHALL BE PERMITTED WITHOUT THE ARCHITECT'S WRITTEN PERMISSION. ALL RIGHTS RESERVED IN COMPLIANCE WITH COMMON LAW AND THE STATE OF UTAH COPYRIGHT © 2024 PRESCOTT MUIR ARCHITECT

SHEET NO. A2.1

EXTERIOR ELEVATIONS