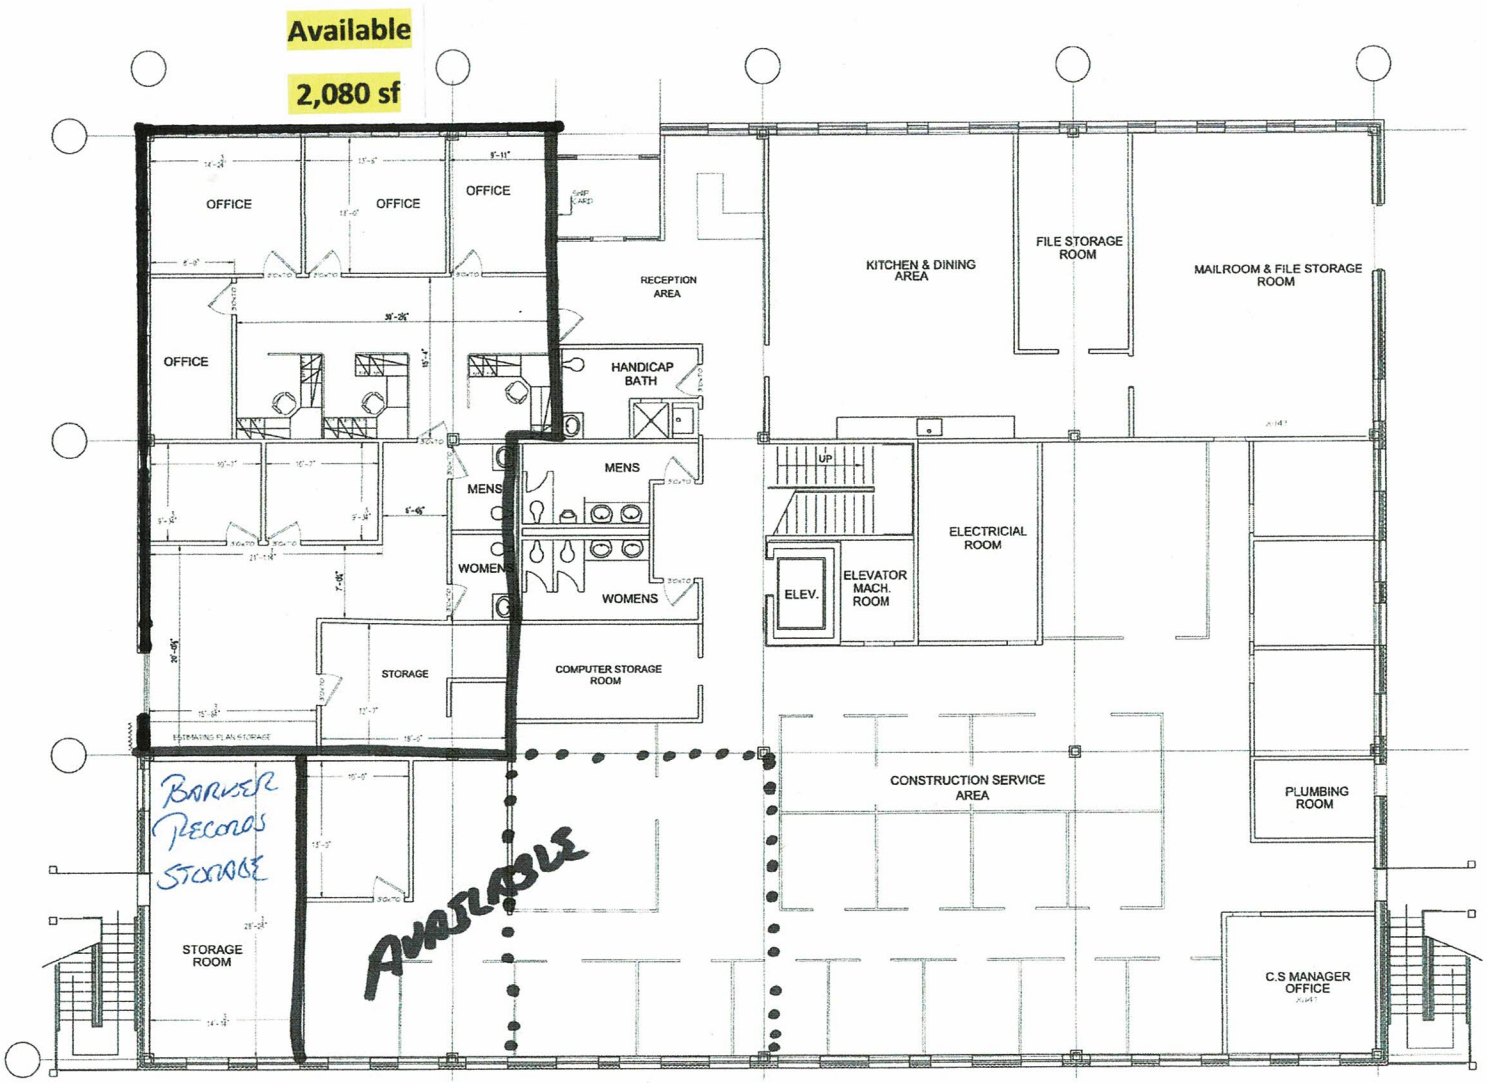

FIRST FLOOR PLAN

SCALE: 3/16" = 1'-0"

Can extend up to

3,320 sf Total

No.	Description	Date	By
0	SENT FOR BROKERS REVIEW	7-22-19	JOE

Revisions and Issue Record

The full intent and purpose of this drawing is the placing of reinforcing steel bars ONLY. It is NOT to be used as a means of communication between the Architect, Engineer, Contractor or any other Sub-trades.

THIS DRAWING IS NOT TO BE SCALED.

Harris Rebar Detailed Rolland Breault Metal Service

DETAILED AT: MILFORD MASSACHUSETTS

Project: HARRIS REBAR-BARKER STEEL LLC
55 SUMNER ST, MILFORD MA

Drawing: 1ST FLOOR LAYOUT PLAN

Customer: HARRIS REBAR-BARKER STEEL

Engineer:

Refer to Release:

Date	Drawn	Chkd.	JOB No.	Dwg. No.
07/23/19	JOE		36600000	A-1

M:\Detailing\Joe R. Proj. Folder\00000000-Barker Steel Interiors Test\SHEET-Barker Steel- Floor Plans\Barker Milford Floor Plans\A-1 (NEW).dwg