DWG: F:\2023\02501-03000\023-02616\40-Design\Exhibits\concept\DesktopReview.dwg USER: msolson
DATE: Apr 18, 2023 11:18am XREFS: C_XBASE_02302616 C_BASE_02302616

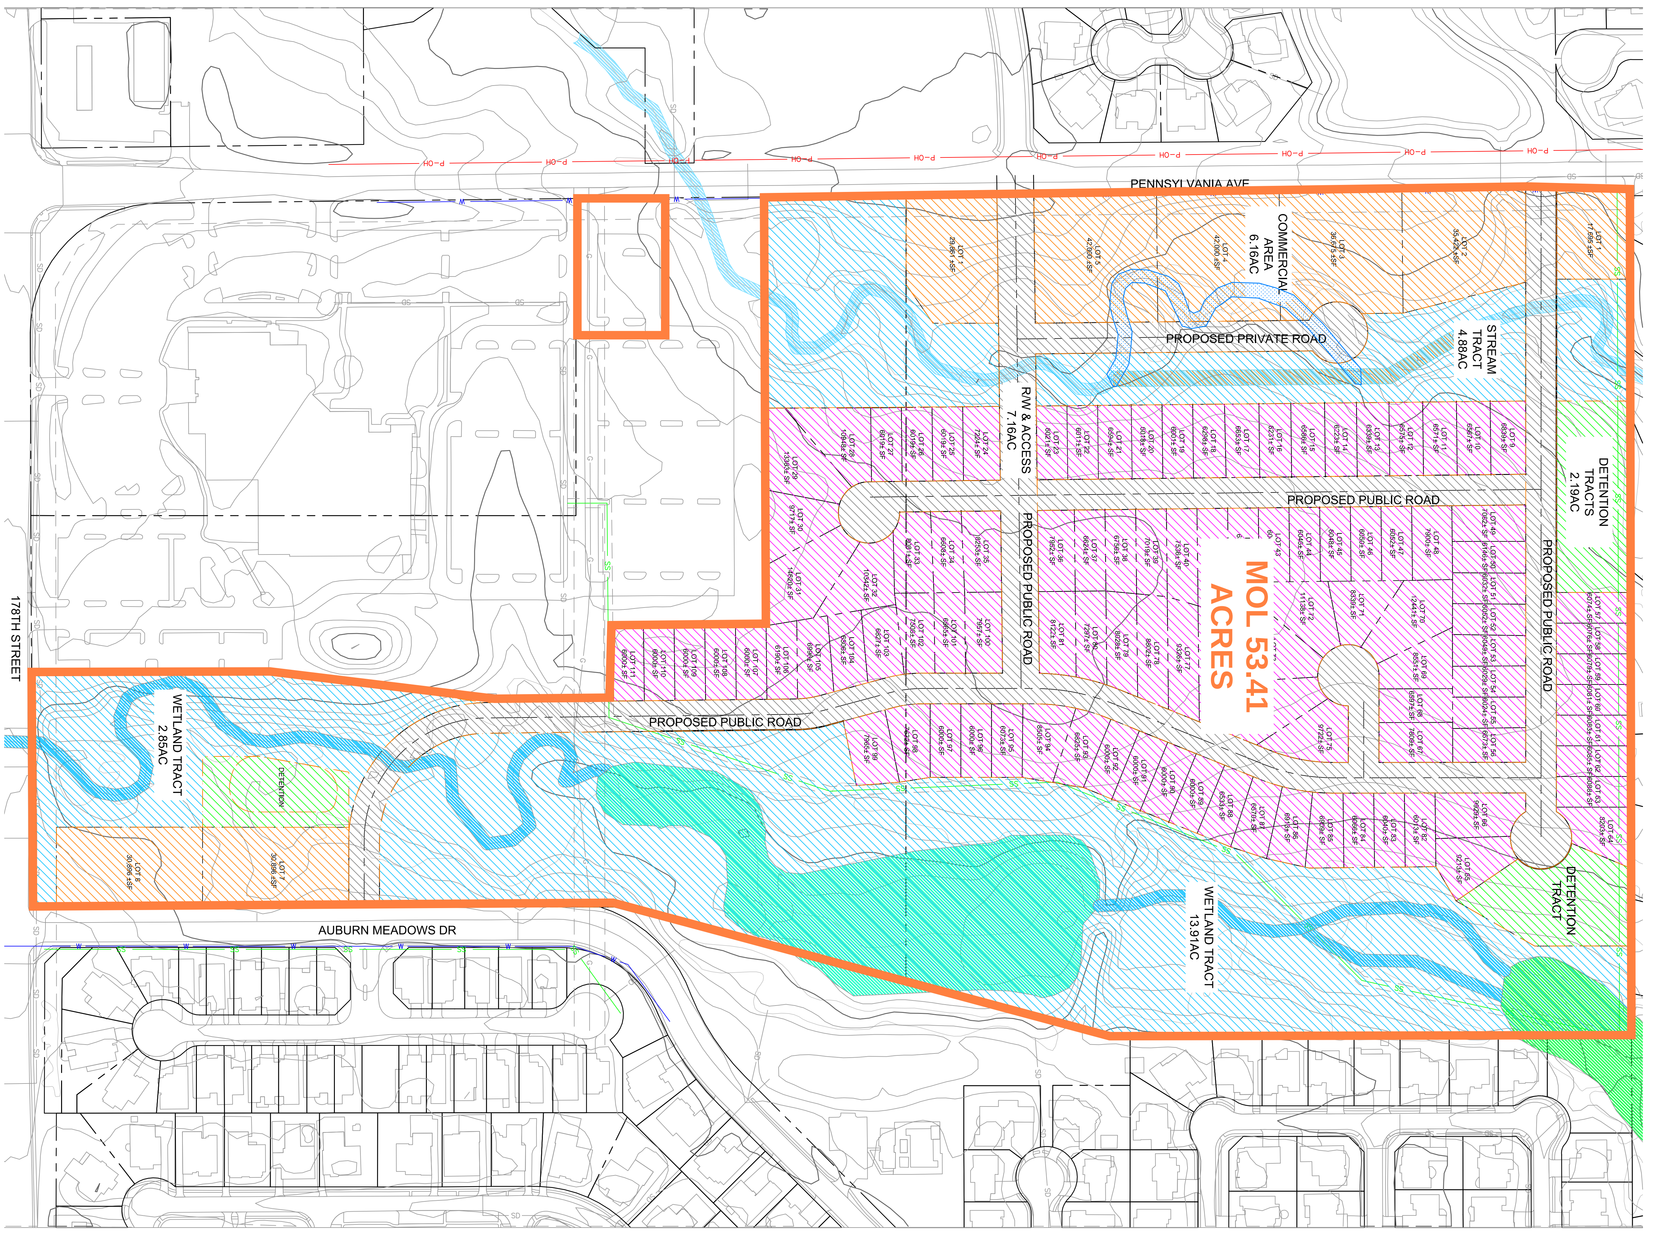

0' 50' 100' 200'
SCALE IN FEET

N

SHEET 1

drawn by: ENG
checked by: JAY
approved by: ENG
project no.: 023-02616
date: 03.29.23
drawing no.: ABC-DWG

EXISTING GIS
OUTPARCEL CONCEPT EXHIBITS

SEED DEVELOPMENT
NORTH OKC CAMPUS

OKLAHOMA CITY, OKLAHOMA 2023

REV. NO.	DATE	REVISIONS DESCRIPTION	BY

REVISIONS

olsson
7301 West 133rd Street, Suite 200
Overland Park, KS 66213-4750 TEL 913.381.1170 www.olsson.com

DWG: F:\2023\02501-03000\023-02616\40-Design\Exhibits\concept\DesktopReview.dwg USER: msolson
DATE: Apr 18, 2023 11:18am XREFS: C_XBASE_02302616 C_BASE_02302616

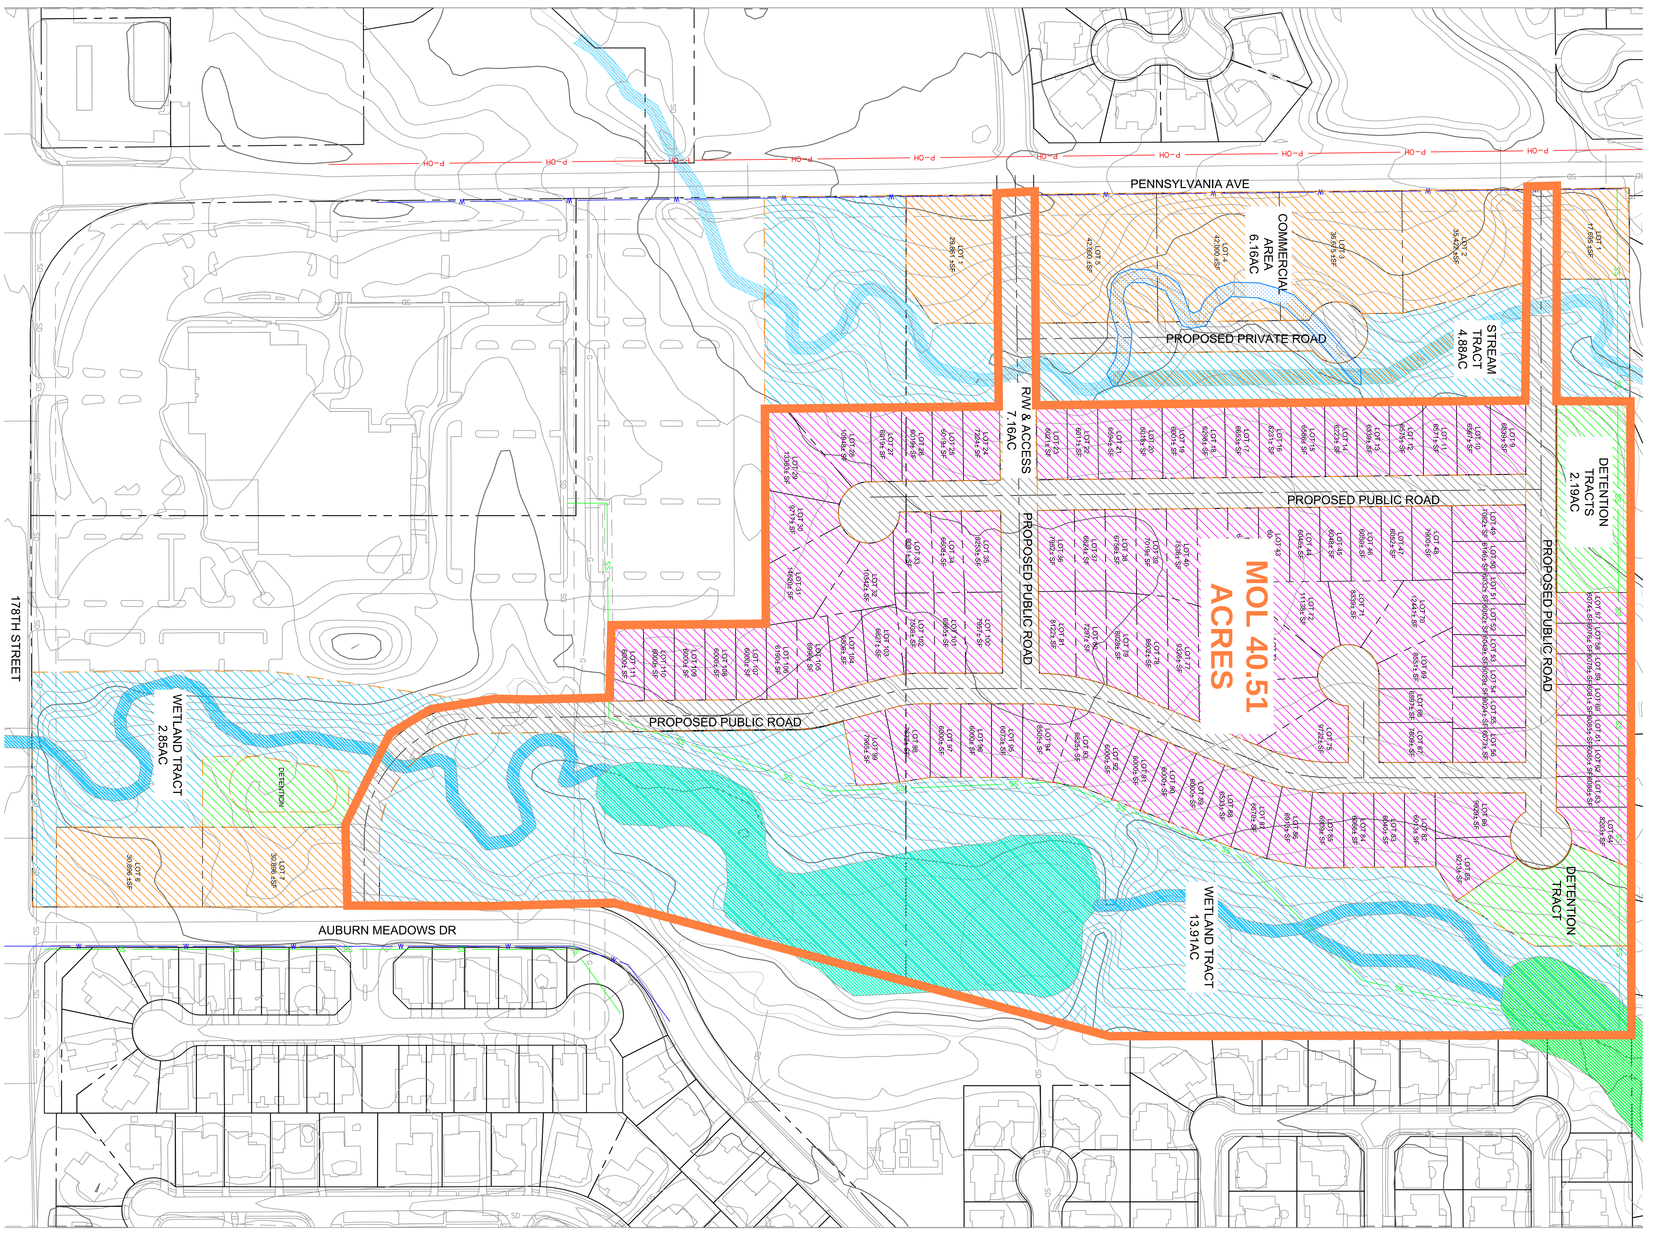

0' 50' 100' 200'
SCALE IN FEET

N

SHEET 1

drawn by: ---
checked by: EMG
approved by: EMG
project no.: 023-02616
date: Apr 18, 2023
drawing no.: ---

EXISTING GIS
OUTPARCEL CONCEPT EXHIBITS

SEED DEVELOPMENT
NORTH OKC CAMPUS

OKLAHOMA CITY, OKLAHOMA | 2023

REV. NO.	DATE	REVISIONS DESCRIPTION	BY

REVISIONS

olsson
7301 West 133rd Street, Suite 200
Overland Park, KS 66213-4750 TEL 913.381.1170 www.olsson.com

DWG: F:\2023\02501-03000\023-02616\40-Design\Exhibits\concept\DesktopReview.dwg USER: msolson
DATE: Apr 18, 2023 11:18am XREFS: C_XBASE_02302616 C_BASE_02302616

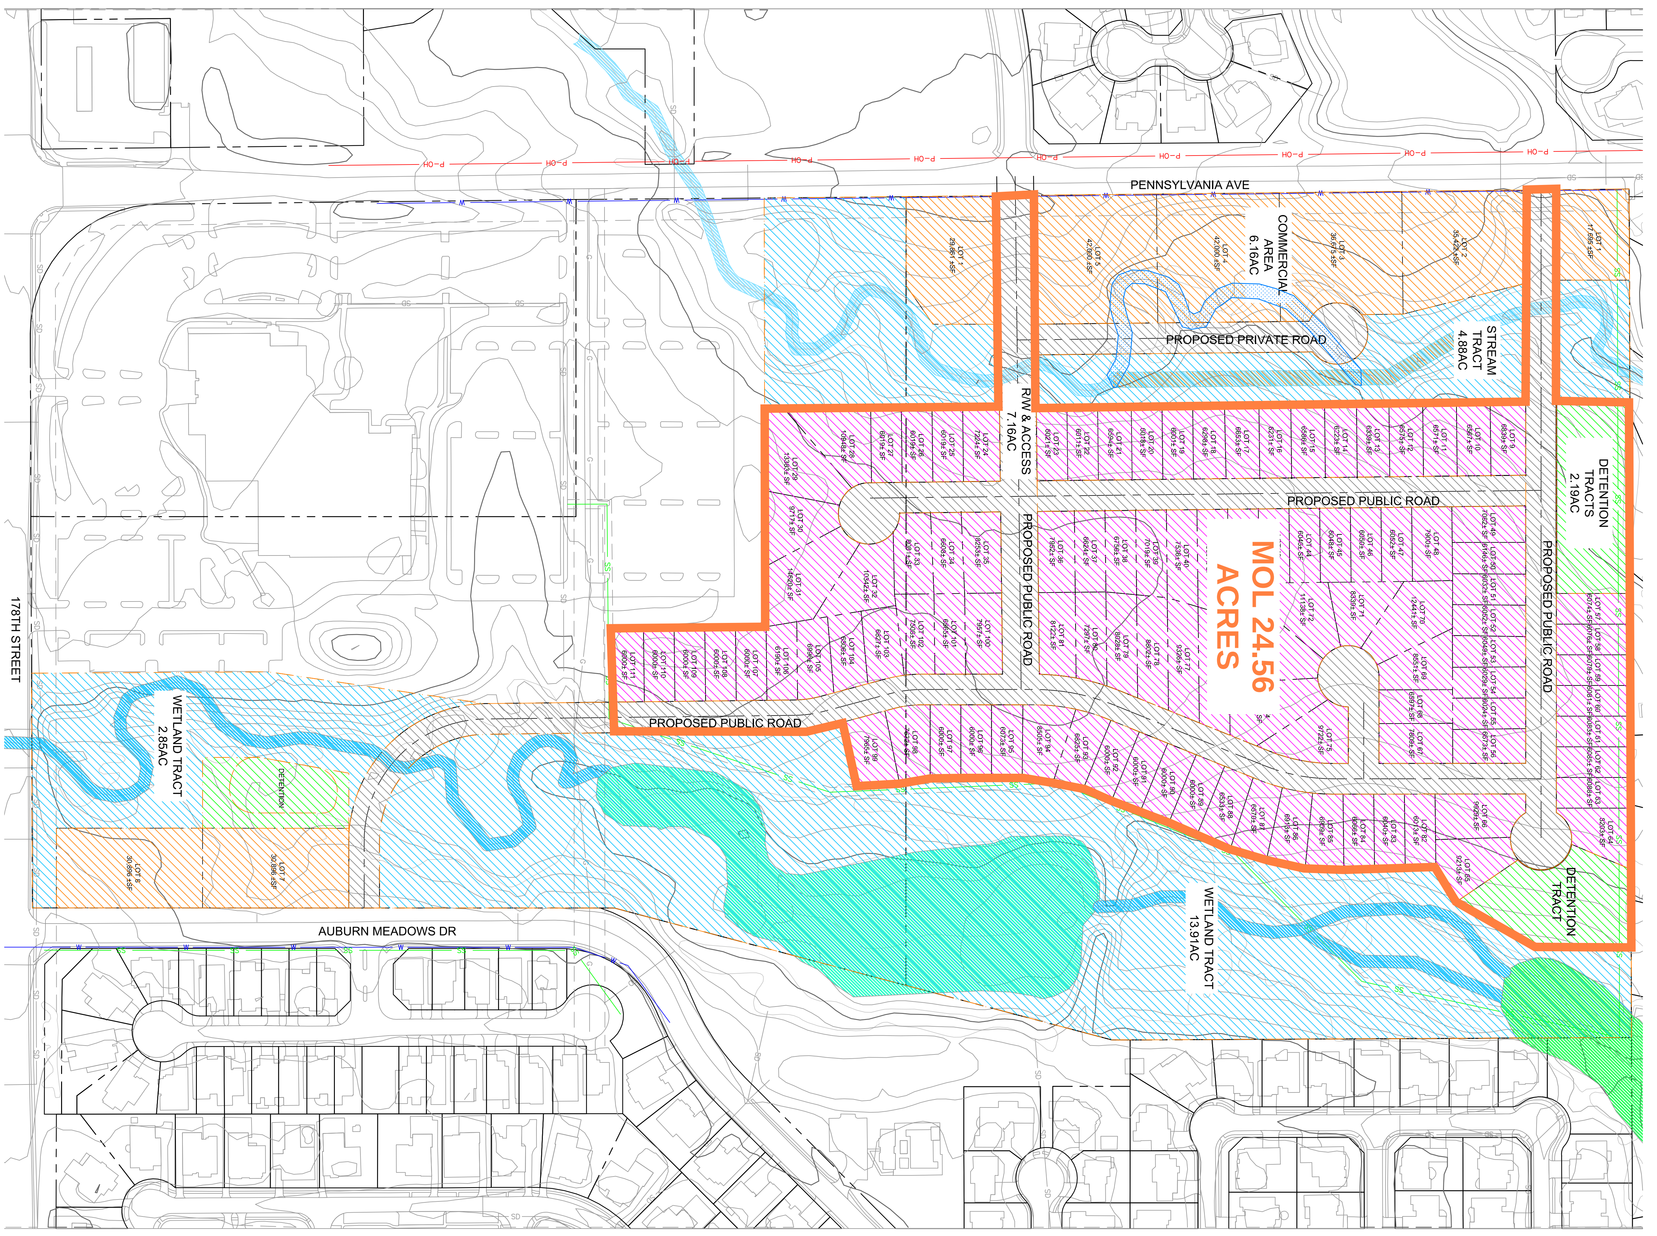

0' 50' 100' 200'
SCALE IN FEET

N

SHEET 1

drawn by: CMD
checked by: ENG
approved by: ENG
project no.: 023-02616
file name: ABC-DWG
drawing no.:
date: 03.28.23

EXISTING GIS
OUTPARCEL CONCEPT EXHIBITS

SEED DEVELOPMENT
NORTH OKC CAMPUS

OKLAHOMA CITY, OKLAHOMA 2023

REV. NO.	DATE	REVISIONS DESCRIPTION	BY

REVISIONS

olsson
7301 West 133rd Street, Suite 200
Overland Park, KS 66213-4750 TEL 913.381.1170 www.olsson.com