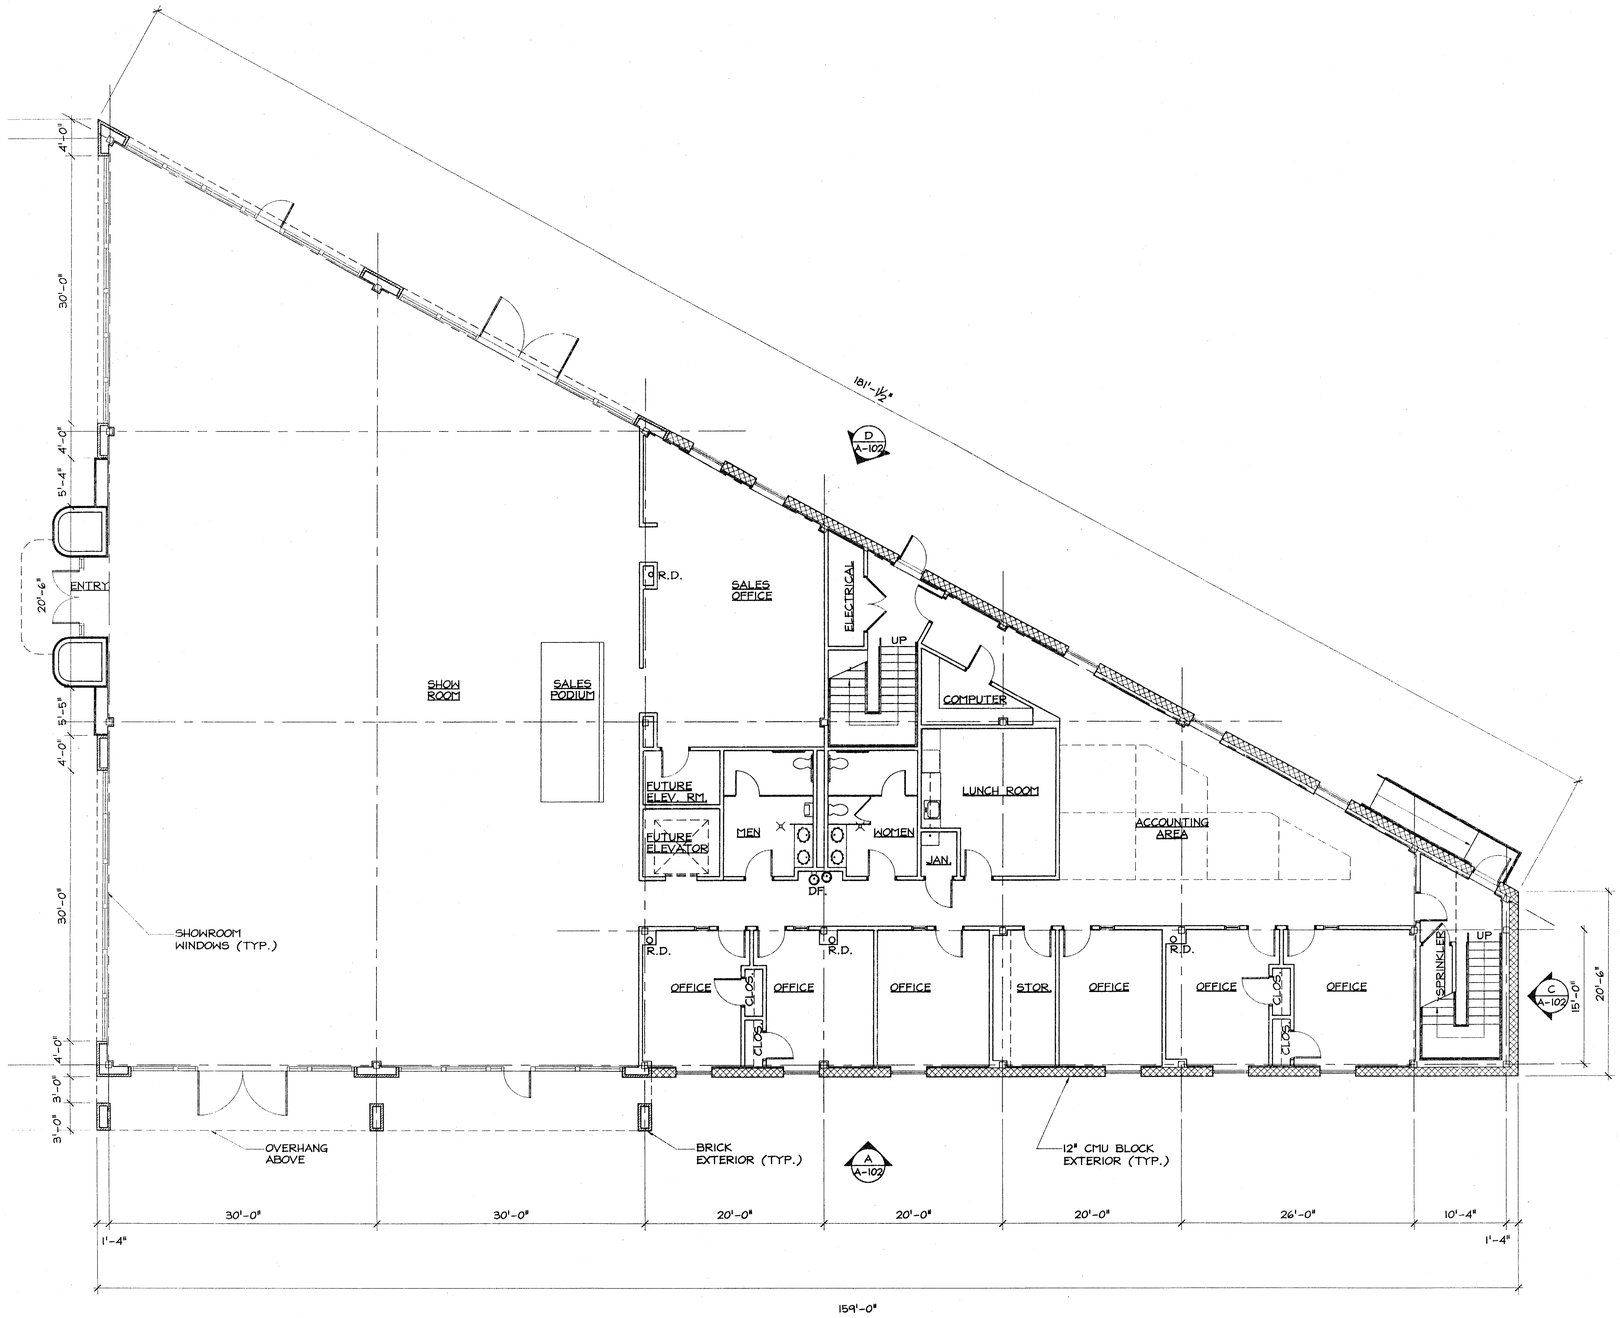

A FIRST FLOOR PLAN
SCALE: 1/8" = 1'-0"

NORTH

Woodbrier Associates, Inc.
Woodbrier Rd. Wellesley, MA 02181
tel 617.237.0725 fax 617.237.0727
www.woodbrier.com

THESE DRAWINGS ARE THE PROPERTY OF WOODBRIER ASSOCIATES, INC. AND PROTECTED UNDER THE APPLICABLE COPYRIGHT LAWS. THE DESIGN AND/OR DRAWINGS IN WHOLE OR IN PART, SHALL NOT BE COPIED OR USED FOR ANY PURPOSE WITHOUT WRITTEN CONSENT BY WOODBRIER ASSOCIATES, INC. THESE DRAWINGS ARE INTENDED FOR USE ONLY FOR ANY OTHER USE THAN THIS ORIGINAL PROJECT.

NO BUILDING PERMIT SHALL BE ISSUED BY ANY BUILDING DEPARTMENT UNLESS THIS DOCUMENT HAS BEEN STAMPED AND SIGNED BY THE ARCHITECT, RICHARD P. DECOSTE, AIA.

☐ PRELIMINARY ONLY! NOT FOR CONSTRUCTION
☐ ISSUED FOR CONSTRUCTION DATE: _____
☐ ISSUED FOR PERMIT DATE: _____
☐ ISSUED FOR REVIEW DATE: _____
FOR APPROVAL BY:
☐ OWNER ☐ TENANT ☐ CONSULTANT ☐

RODMAN
LINCOLN MERCURY
ROUTE 1
FOXBORO, MASSACHUSETTS

SHEET TITLE
FIRST FLOOR PLAN

DATE: 20 SEPT. 2004

REVISIONS

DESCRIPTION

SCALE: 1/8" = 1'-0"	DRAWN BY: DLH
PROJECT No.	CADD FILE: A-100

DWG. No.
A-100

Drawing name:Rodman Showroom.dwg Plotted on: Sep 22, 2004 - 9:14am