© COPYRIGHT This drawing is the property of SNS Architects & Engineers, PC. It is subject to copyright laws and shall not be used or copied without express written permission.

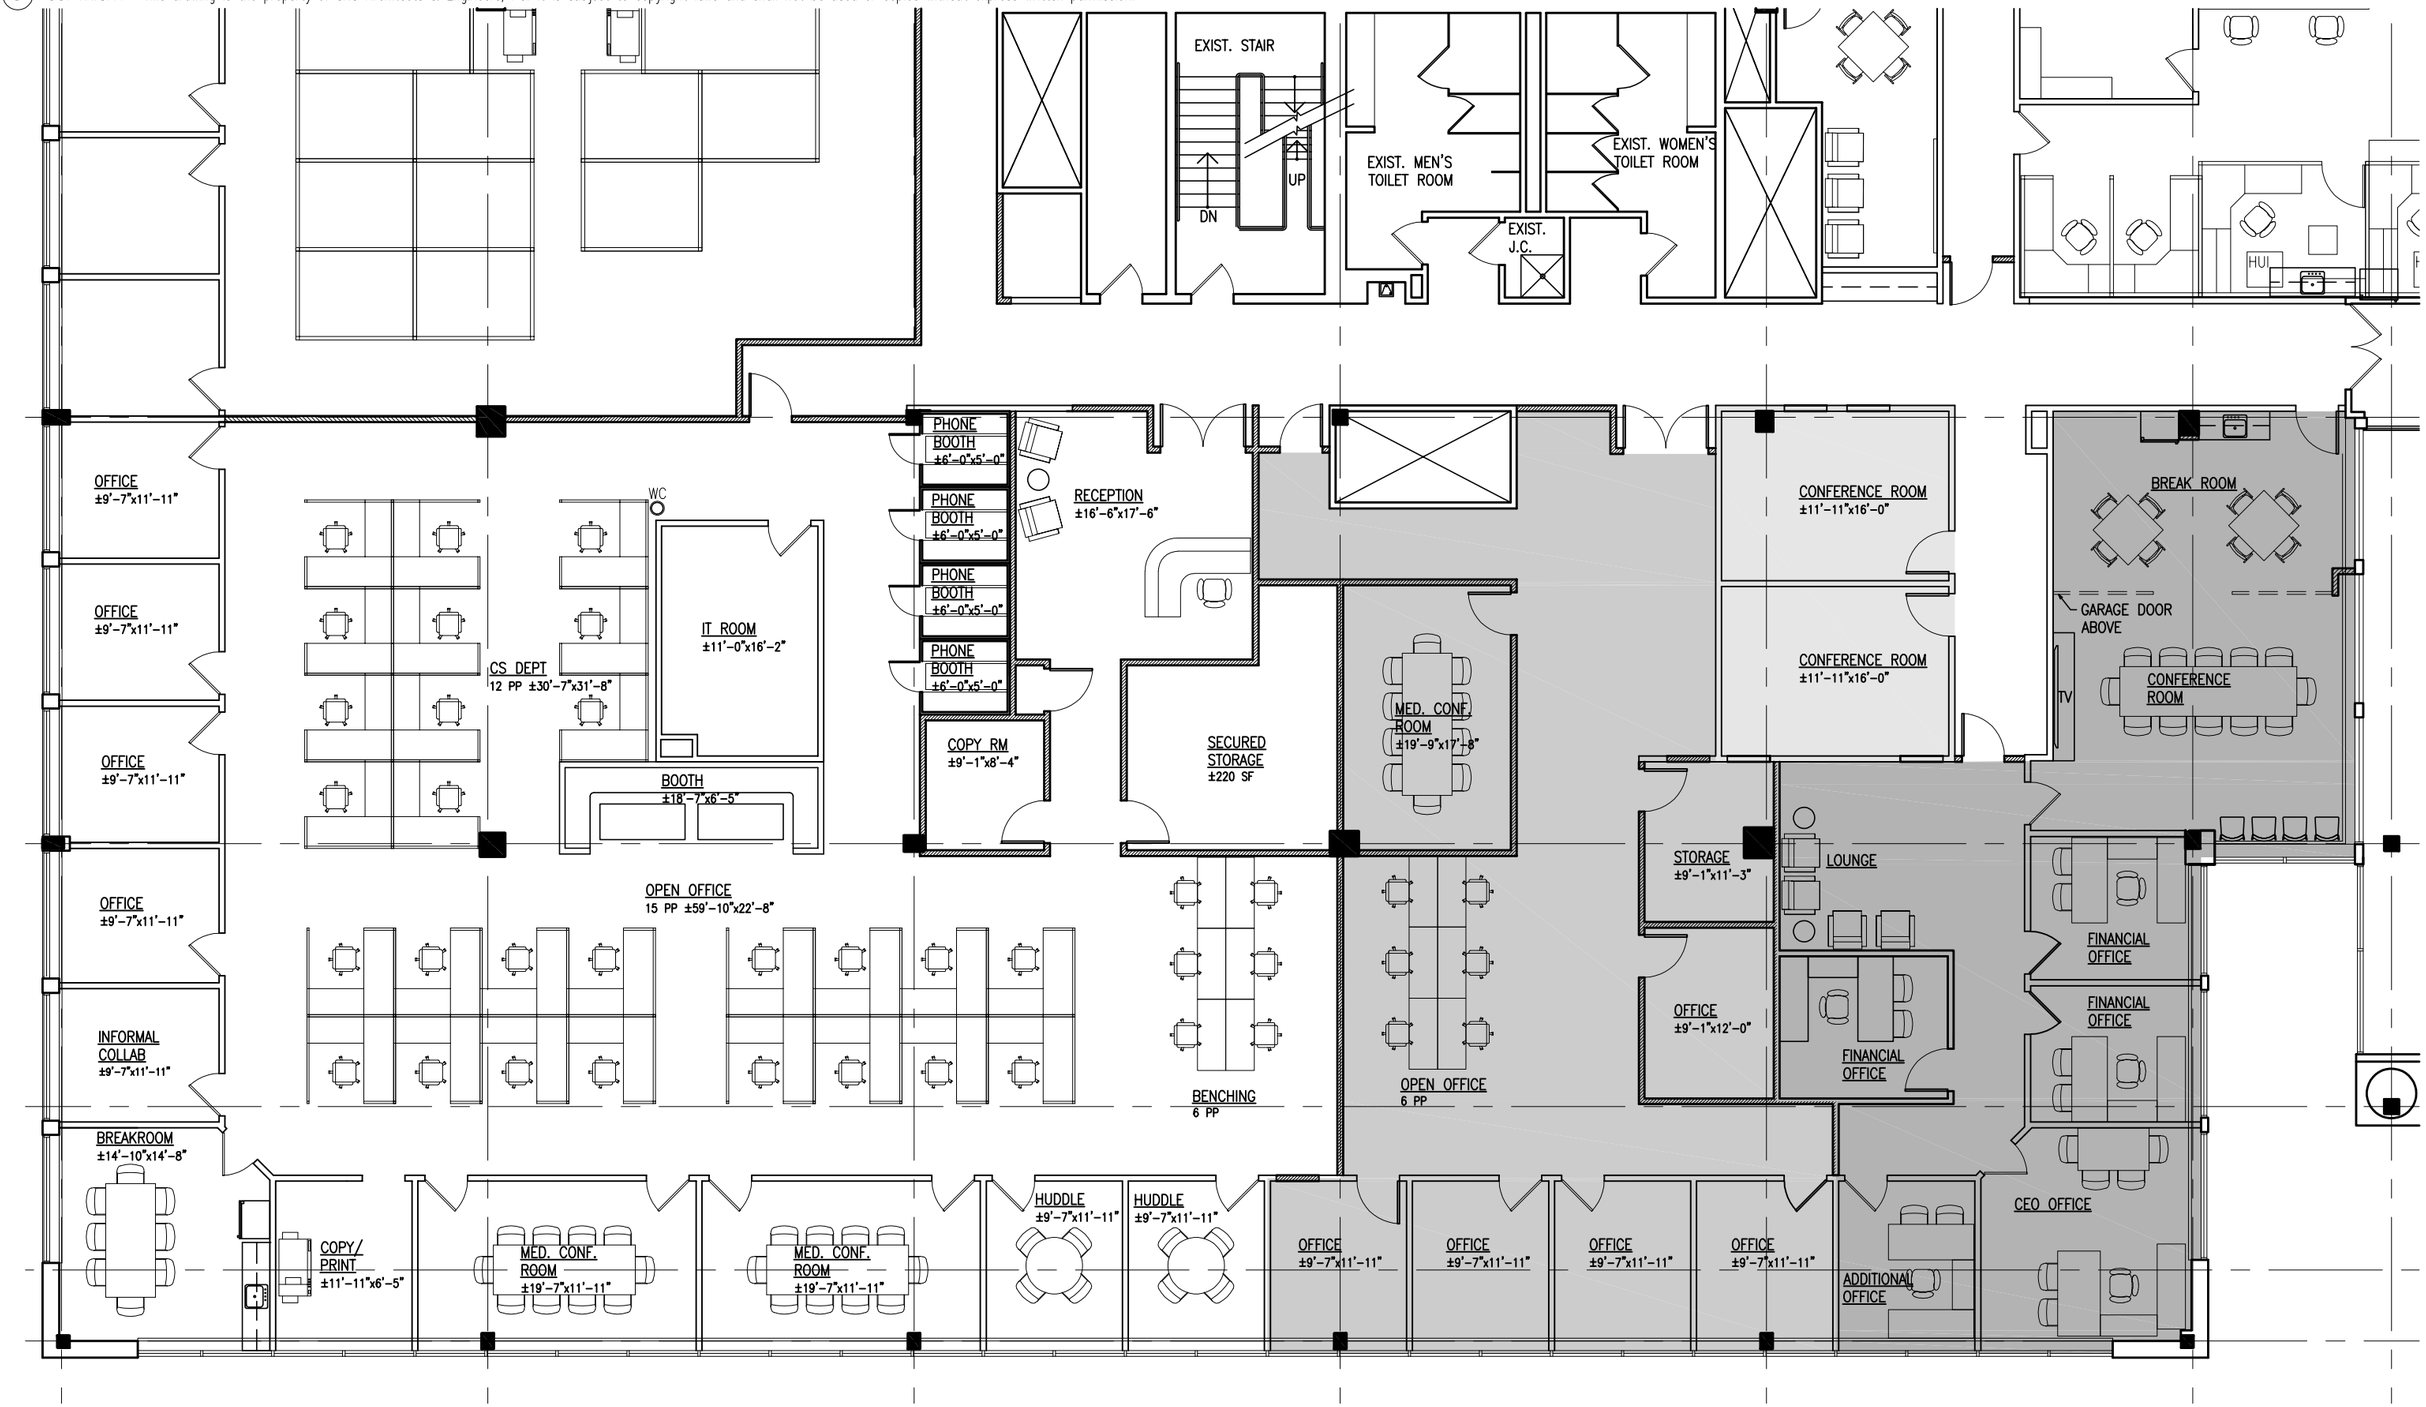

Project 5981.00 Date 11-25-25 Scale 3/32" = 1'-0" Dwg. No.

Proposed Plan for "Northeast Capital" - 2nd Floor

3 PARAGON DRIVE - MONTVALE, NEW JERSEY

SNS Architects & Engineers, PC

SK-11-26

S:\1JOBS\5900's\5981 - Northeast @ 3 Paragon\5981 SK-11-26-REV.dwg, 11/26/2025 11:58:47 AM