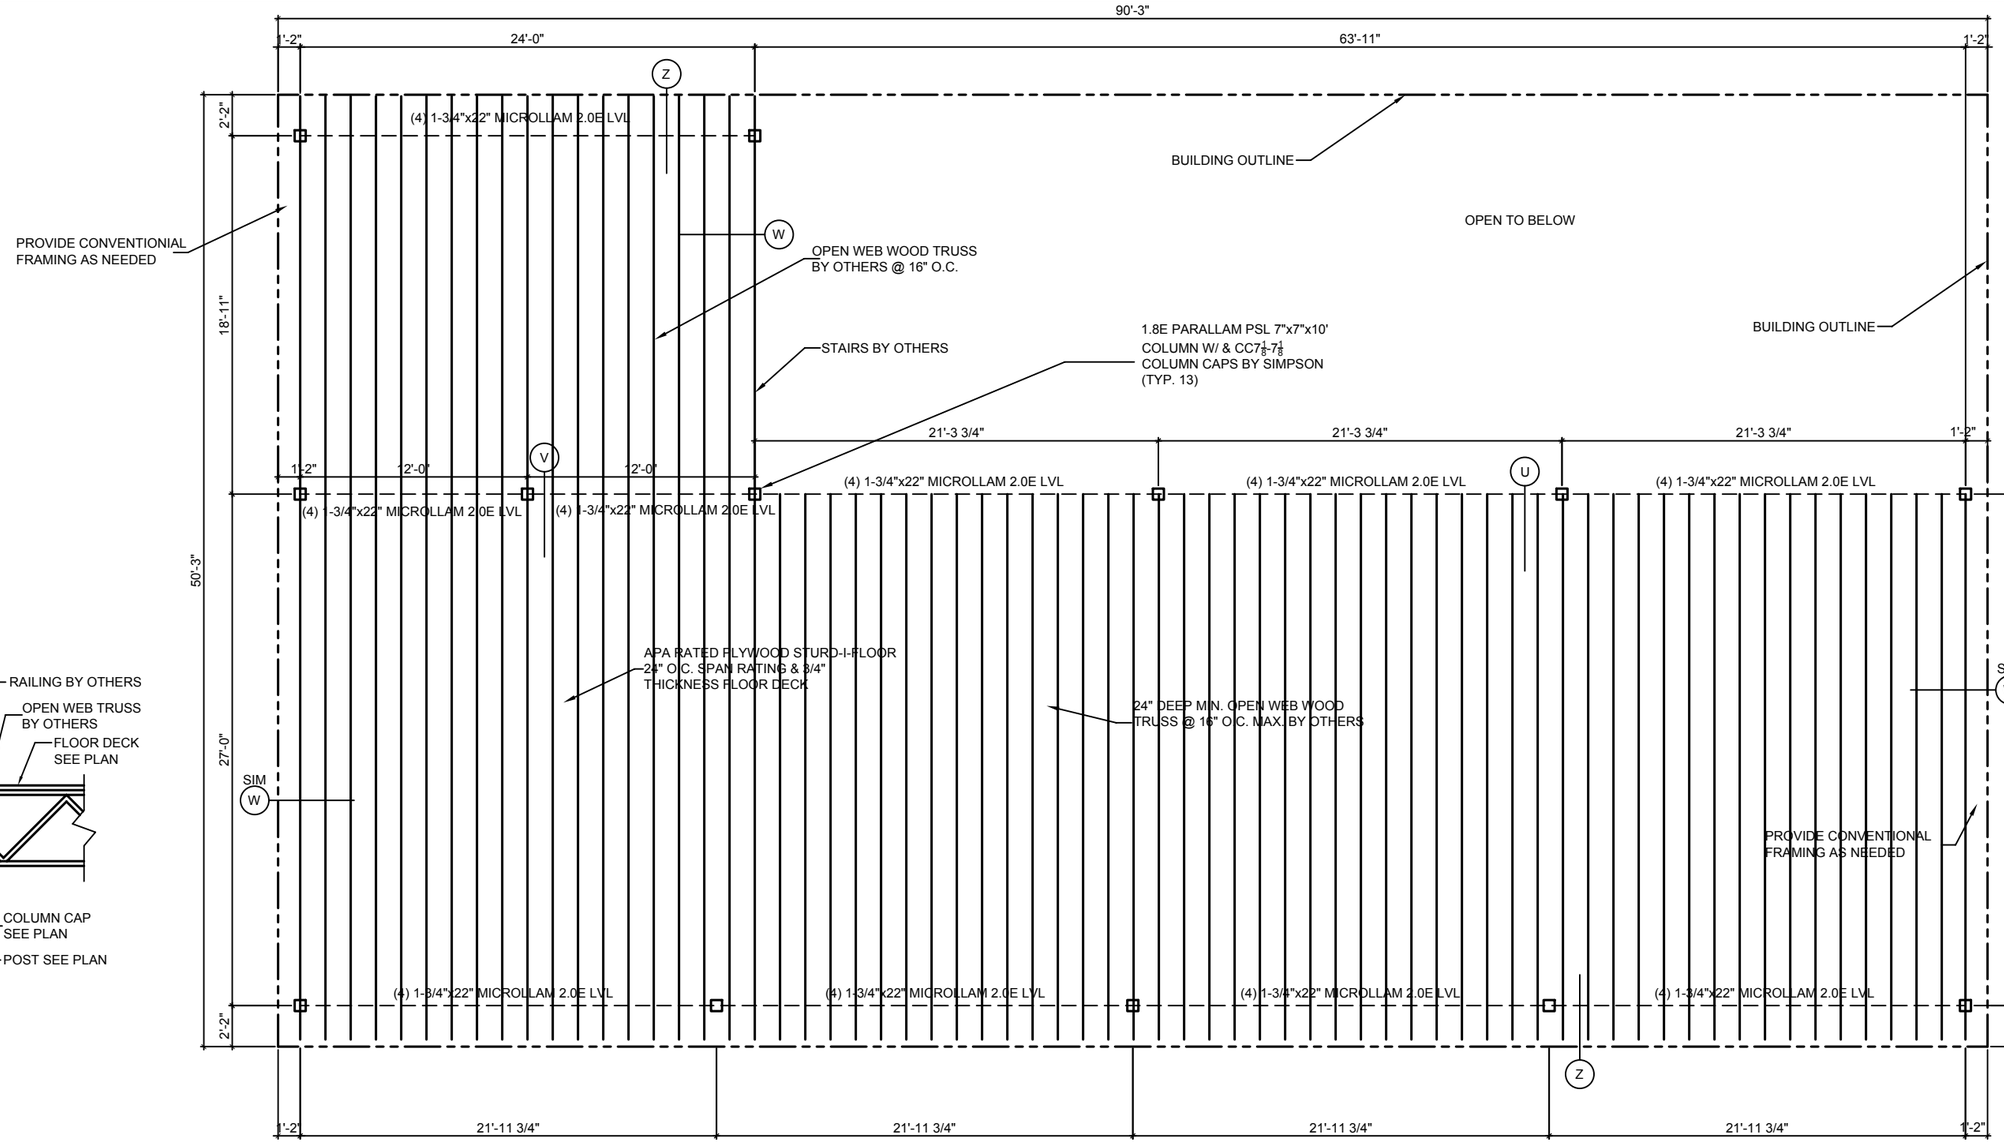

(DESIGN LIVE LOAD - 125PSF)

MEZZANINE FRAMING PLAN - WOOD OPTION

NORTEX FOUNDATION DESIGNS, INC.
4416 KELLER HICKS ROAD
FORT WORTH, TX 76244
(817) 379-0866
info@nortexfoundation.com

OUR BUILDER
PLAN #: METAL BUILDING
3879 FT. WORTH HWY.
WEATHERFORD, TX

BEAM SCHEDULE

	WIDTH	DEPTH
INT	10"	28"
EXT	10"	28"

GEO-TECH ENGINEER:	EWI
GEO-TECH REPORT #:	OB174481
GEO-TECH REPORT DATE:	11/7/2017
DRAWN BY:	HAH
DATE:	10/23/2018
SCALE:	1/8" = 1'-0"
SIZE:	4535 SQFT.

STATE OF TEXAS
IGOR I. TEPLITSKIY
94973
LICENSED
PROFESSIONAL ENGINEER
11.12.18

SHEET
1 of 2

JOB NUMBER
18-137960

TX FIRM REGISTRATION#: F-6417