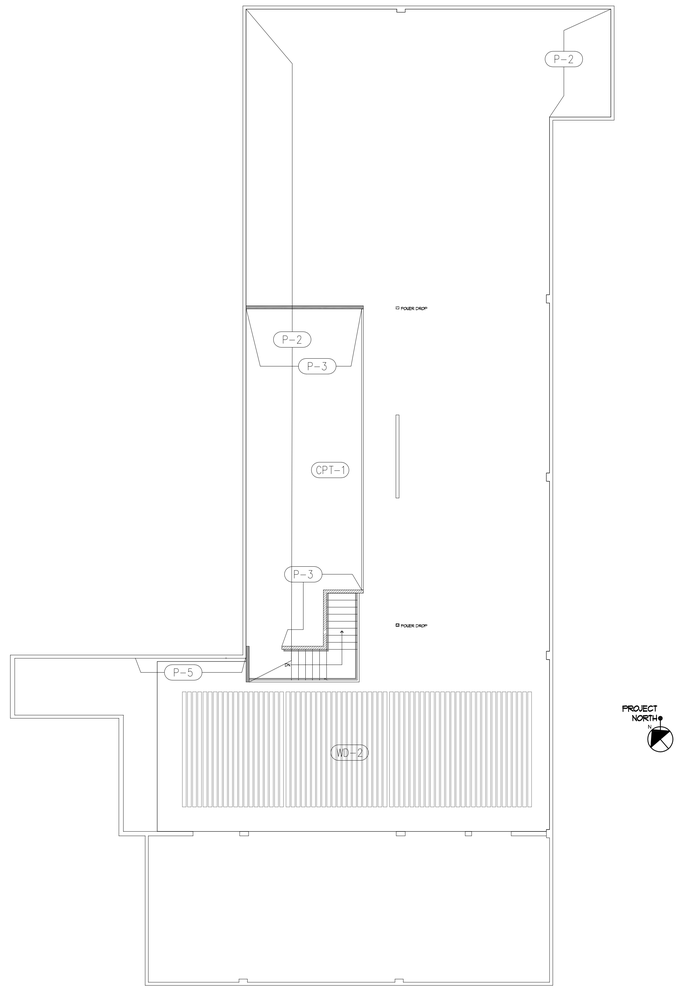

2 SECOND FLOOR FNISH PLAN
1/8" = 1'

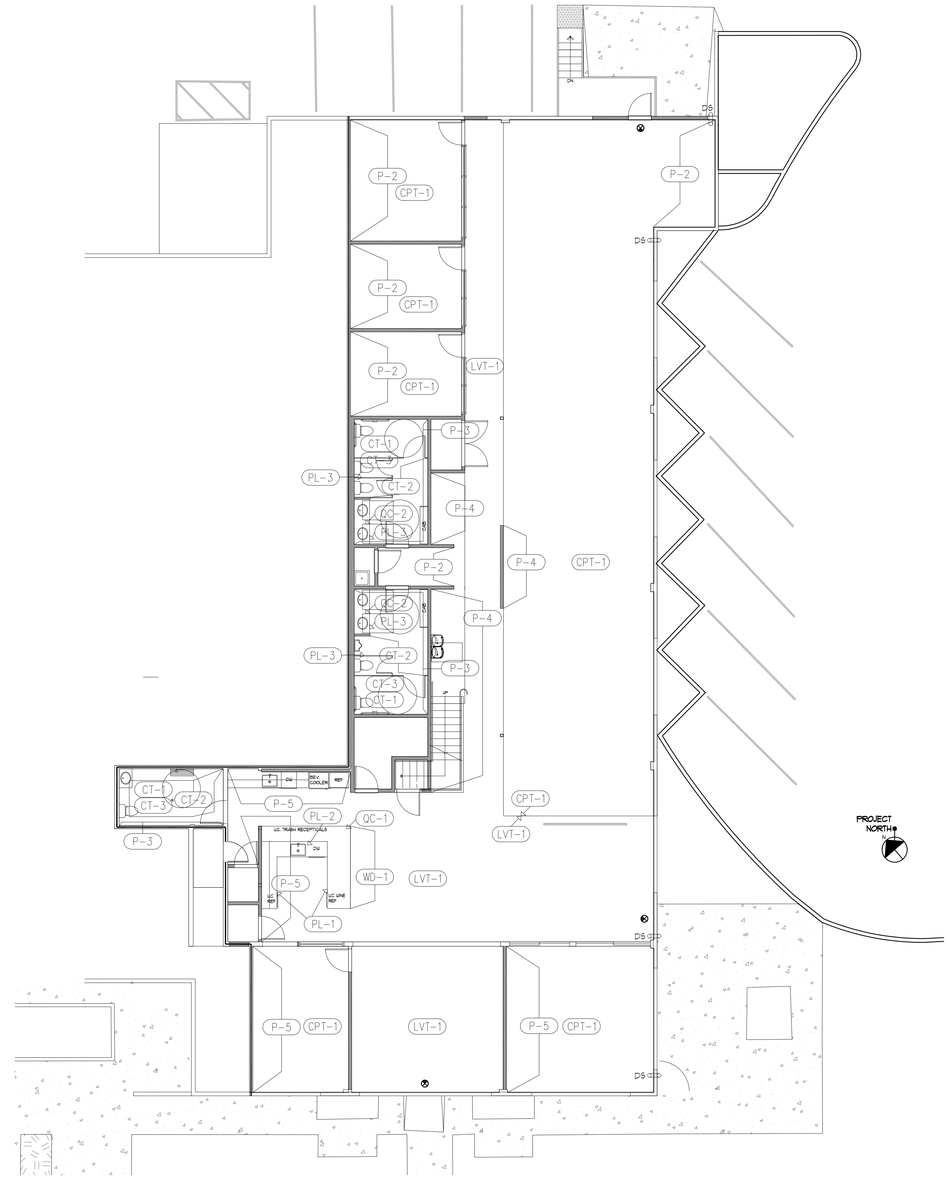

1 FIRST FLOOR FINISH PLAN
1/8" = 1'

SHEET NOTES

1. P-1 TYP. U.O.N
2. WIC CUSTOM CERTIFIED CONSTRUCTION ON ALL CASEWORK
3. WET AREAS TO HAVE SEMI GLOSS PAINT SHEEN

FINISH SCHEDULE

CPT-1	CARPET	OPEN OFFICE & CONFERENCE ROOMS	TANDUS CENTIVA	COLORMAP 11130	SPACE X 4210	24"X24" TILE
CT-1	TILE	RESTROOM FLOORS	DAL TILE	KEY STONES	SUADE GREY SPECKLE D208	2"x2"
CT-2	TILE	RESTROOM WALLS	DALTILE	SEMI-GLOSS	ARCTIC WHITE 0190	3"X6"
CT-3	TILE	SANITARY COVE BASE	DALTILE	SEMI-GLOSS	ARCTIC WHITE 0190	S-3419T
LVT-1	FLOORING	OPEN OFFICE & BREAK AREA	DUCHATEAU	GRAND COLLECTION	MARIMORE VDG-MAR9	9"X60"
P-1	PAINT	OFFICE	DUNN EDWARDS	WHITE PICKET FENCE	DET648	
P-2	PAINT	OFFICE	DUNN EDWARDS	BABY SEAL	DE6361	
P-3	PAINT	OFFICE	DUNN EDWARDS	PALE JADE	DE5681	
P-4	PAINT	OFFICE	DUNN EDWARDS	RIVIERA	DE5753	

P-5	PAINT	OFFICE	DUNN EDWARDS	DEEP OCEAN	DEA135
PL-1	LAMINATE	BREAK ROOM CASEWORK	PIONITE	AG081-F	SUGAR PIE
PL-2	LAMINATE	BREAKROOM COUNTER @ 34"	PIONITE	THRU COLOR HPL	CW836-SD TEXTURED/SUEDE
PL-3	LAMINATE	RESTROOM APRON & PARTITIONS	NEVAMAR	ICONIC MAPLE	WM0047T TEXTURED
QC-1	COUNTER TOP	BREAKROOM COUNTER @ 42"	COMPAC	CALACATTA	HONED
QC-2	COUNTER TOP	RESTROOMS	AVONITE	ICE WHITE	F1-8064 SATIN 11/15
RT-1	RUBBER TRANSITION	CARPET & LVT TRANSITION	BURKE	103	ESPRESSO
WD-1	RECLAIMED WOOD	FACE OF BAR	TERRAMAI	LOST COAST REDWOOD	7" PANELING WEATHERED GREYS (800.220.9062)
WD-2	WOOD	DECORATIVE WOOD CEILING	9WOOD	SOLID WESTERN HEMLOCK	

DES ARCHITECTS ENGINEERS
399 Bradford Street Redwood City, Ca. 94063
Tel: (650) 364-6453
Fax: (650) 364-2618
www.des-ae.com

MARIA DB OFFICE RENOVATION

697 VETERANS BLVD.
REDWOOD CITY, CA 94063

FINISH PLAN

ISSUE:	DATE:	DESCRIPTION:

DRAWN BY:
REVIEWED BY:
APPROVED BY:
DES PROJECT NO.:

© 2016

SHEET NO.

Aug 15, 2018 - 6:10pm CCoelin P:\Maria\DB\69\Veterans Blvd\10150\01\Dwg\Interiors\+Model\A10.01.dwg