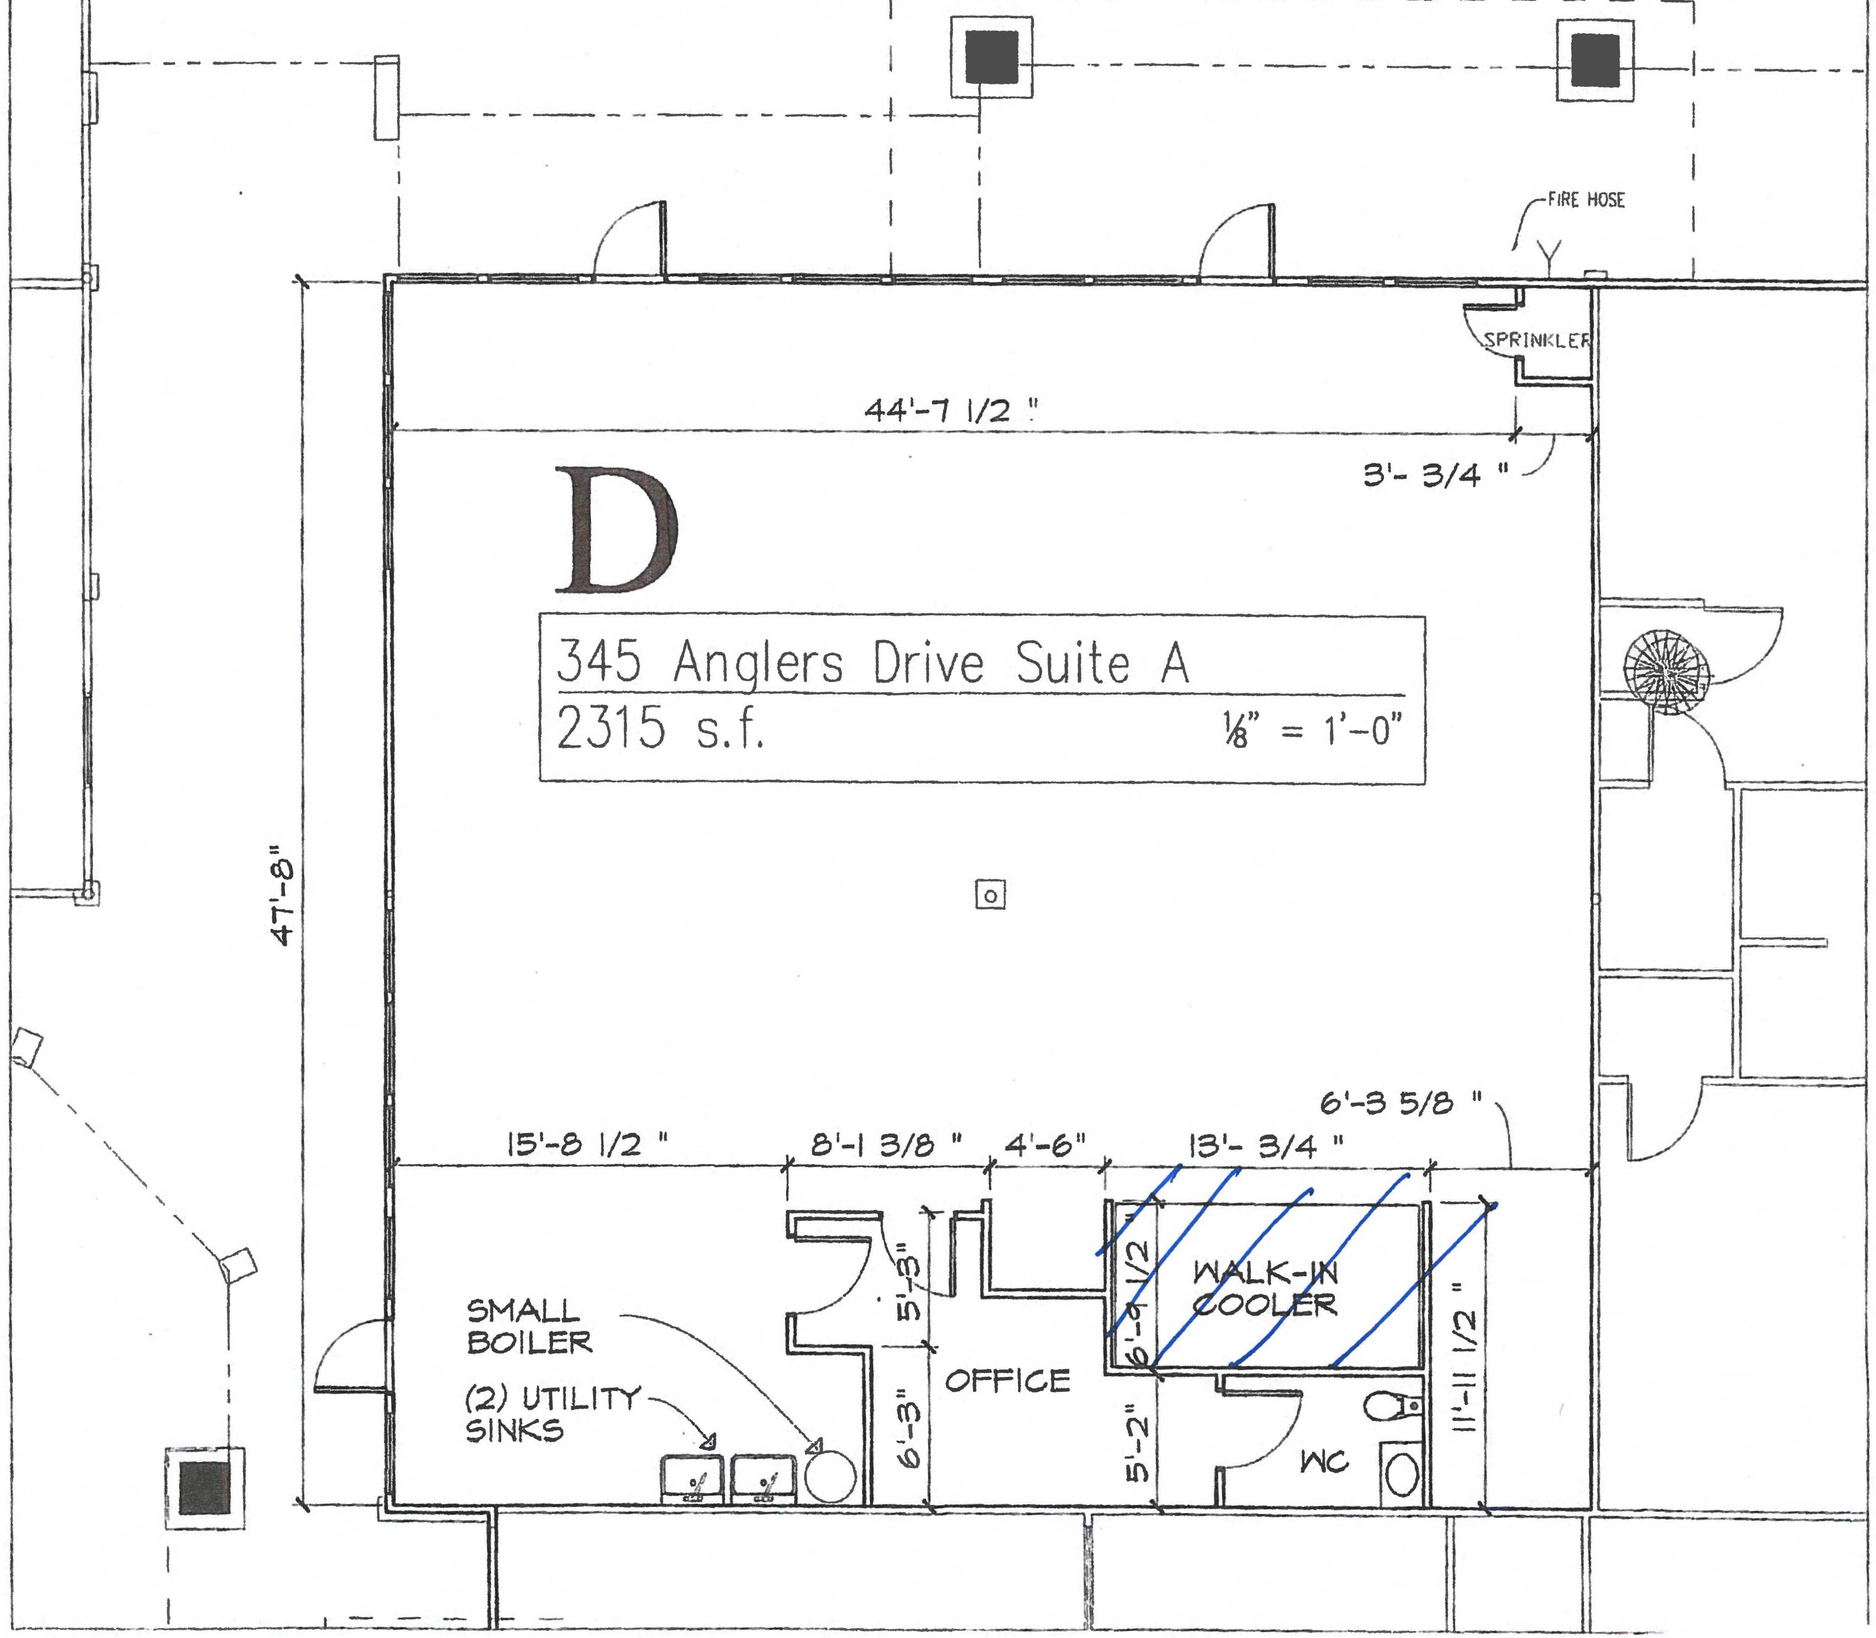EXHIBIT A-1
SPACE PLAN