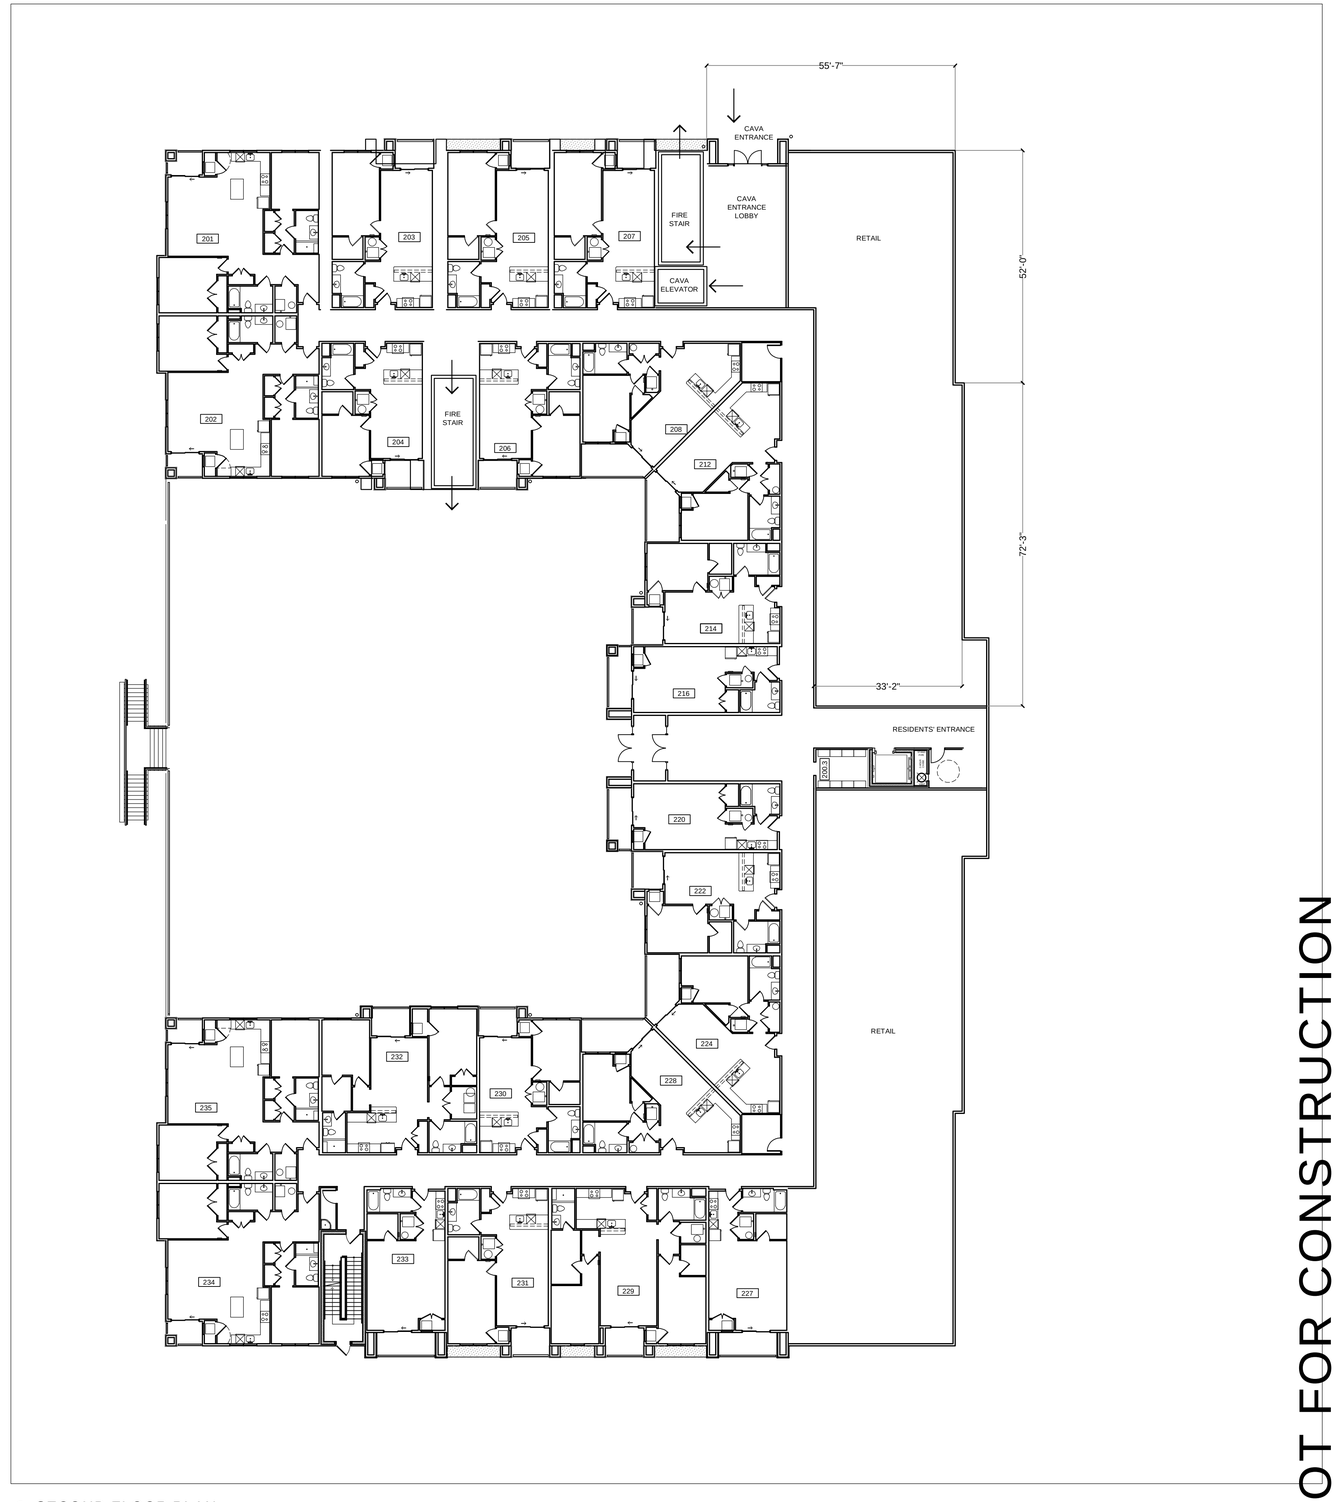

1 SECOND FLOOR PLAN
SCALE: 1/16" = 1'-0"

NOT FOR CONSTRUCTION

SEVENTY2 ARCHITECTS
248 MAIN ST. #3B DANBURY, CT 06810
(203) 791-8175 Maura@72architects.com

MEP ENGINEER:
GT CONSULTING ENGINEERS
1767 Central Park Avenue #176
Yonkers, NY 10710
T:(914) 509-6381

STRUCTURAL ENGINEER:
Conlon Engineering, LLC
Structural Engineers
246 Federal Rd. Suite B20
Brookfield, CT 06804
203.740.0990

PROJECT :

BRT DIMARCO PTP BUILDING 'A' MAIN STREET & MARLBOROUGH ST. PORTLAND, CT

ISSUED FOR CONCEPT REVIEW

NO.	REVISION	DATE

SHEET TITLE:
SECOND FL PLAN
COURTYARD PLAN

SCALE:
1/16" = 1'-0"

DATE:
AUGUST 3, 2023

SHEET NO.
A101