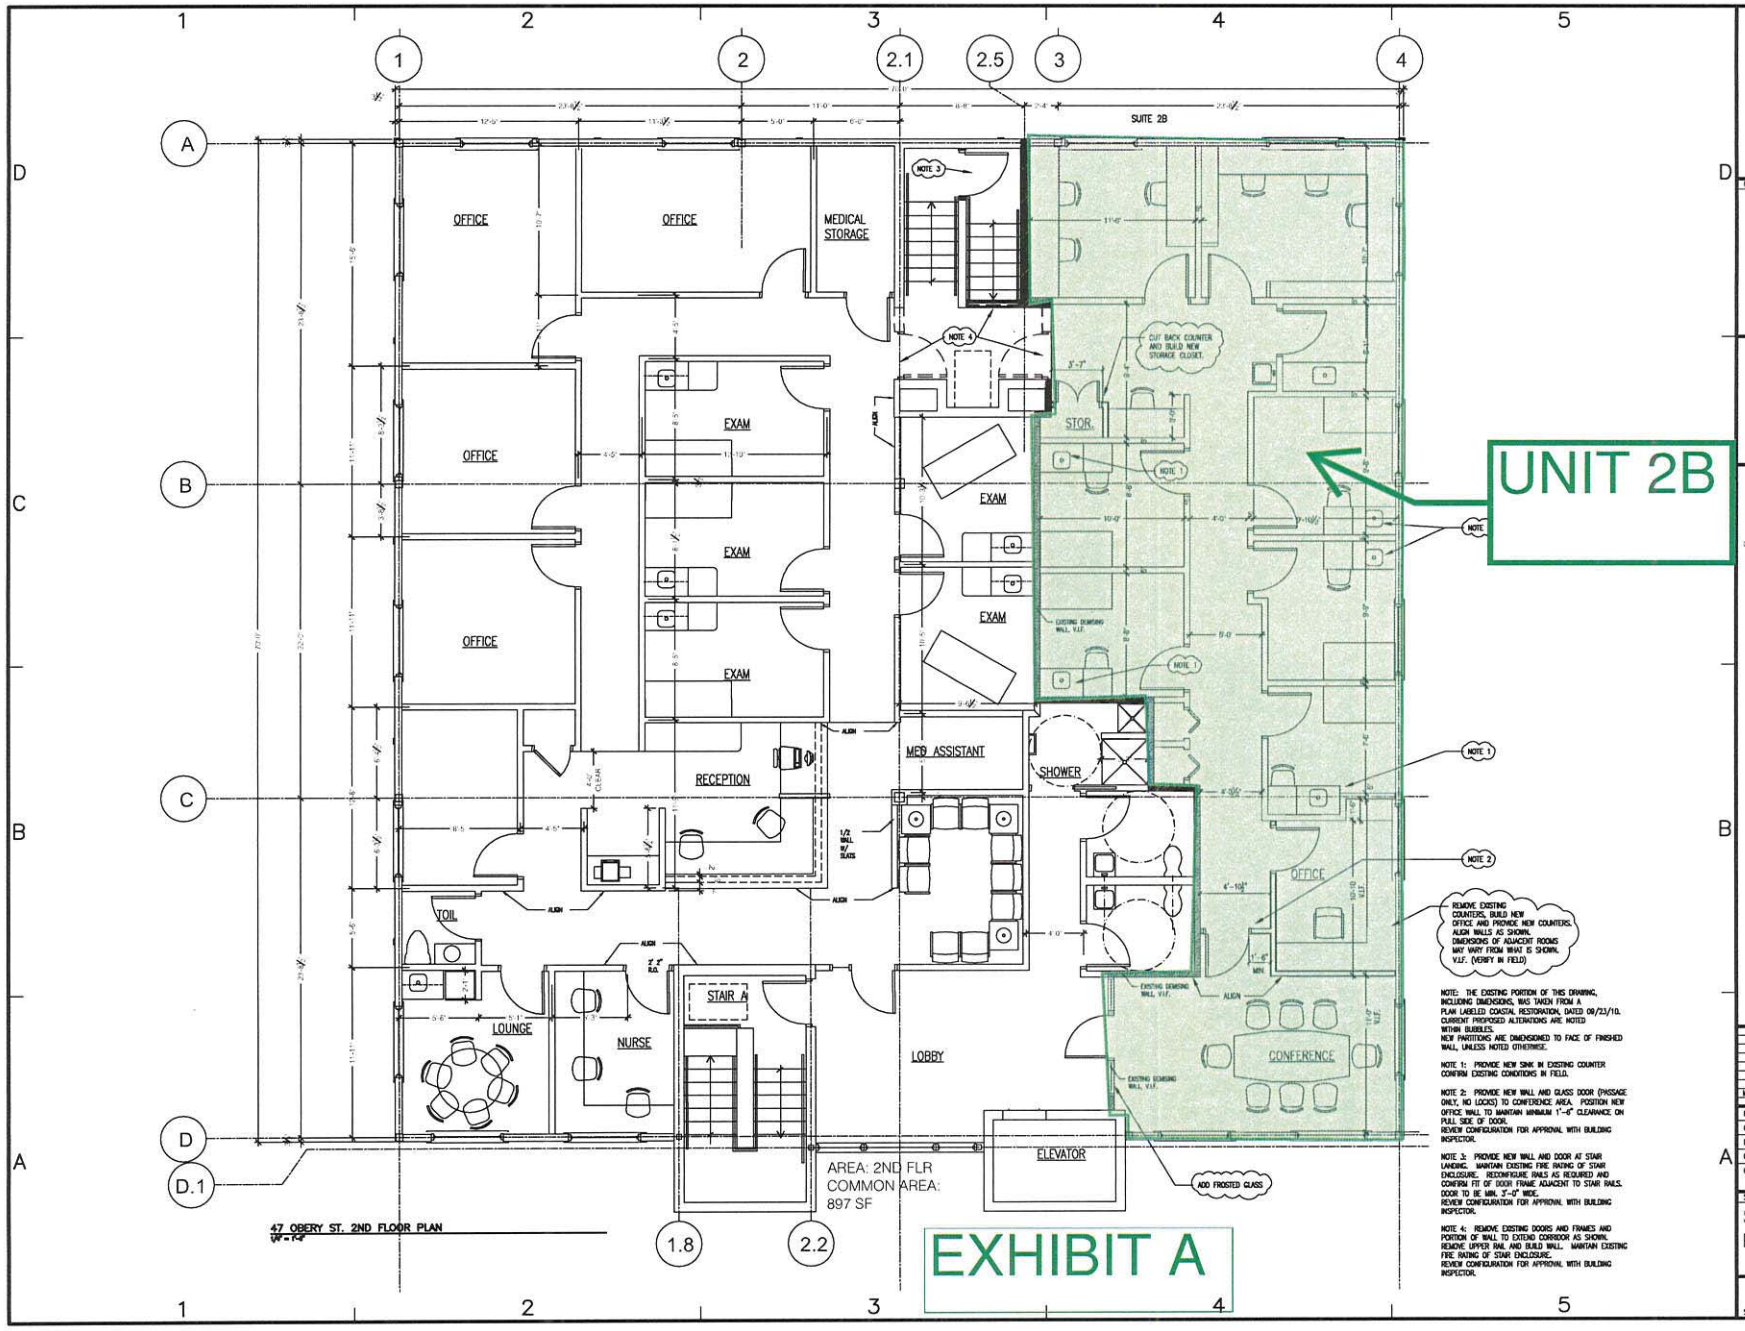

REMOVE EXISTING COUNTERS, BUILD NEW OFFICE AND PROVIDE NEW COUNTERS. ALIGN WALLS AS SHOWN. DIMENSIONS OF ADJACENT ROOMS MAY VARY FROM WHAT IS SHOWN. V.I.F. (VERIFY IN FIELD)

NOTE: THE EXISTING PORTION OF THIS DRAWING, INCLUDING DIMENSIONS, WAS TAKEN FROM A PLAN LABELED COASTAL RESTORATION, DATED 09/23/10. CURRENT PROPOSED ALTERATIONS ARE NOTED WITHIN BUBBLES.
NEW PARTITIONS ARE DIMENSIONED TO FACE OF FINISHED WALL, UNLESS NOTED OTHERWISE.

NOTE 1: PROVIDE NEW SINK IN EXISTING COUNTER CONFIRM EXISTING CONDITIONS IN FIELD.

NOTE 2: PROVIDE NEW WALL AND GLASS DOOR (PASSAGE ONLY, NO LOCKS) TO CONFERENCE AREA. POSITION NEW OFFICE WALL TO MAINTAIN MINIMUM 1'-6" CLEARANCE ON PULL SIDE OF DOOR.
REVIEW CONFIGURATION FOR APPROVAL WITH BUILDING INSPECTOR.

NOTE 3: PROVIDE NEW WALL AND DOOR AT STAIR LANDING. MAINTAIN EXISTING FIRE RATING OF STAIR ENCLOSURE. RECONFIGURE RAILS AS REQUIRED AND CONFIRM FIT OF DOOR FRAME ADJACENT TO STAIR RAILS. DOOR TO BE MIN. 3'-0" WIDE.
REVIEW CONFIGURATION FOR APPROVAL WITH BUILDING INSPECTOR.

NOTE 4: REMOVE EXISTING DOORS AND FRAMES AND PORTION OF WALL TO EXTEND CORRIDOR AS SHOWN. REMOVE UPPER RAIL AND BUILD WALL. MAINTAIN EXISTING FIRE RATING OF STAIR ENCLOSURE.
REVIEW CONFIGURATION FOR APPROVAL WITH BUILDING INSPECTOR.

CONSULTANTS

ARCHITECT: (REVISIONS ONLY)
NANCY ARMINGTON JOHNSON
DUXBURY, MA 02332
781-934-7848

47 OBERY ST.
PLYMOUTH, MA 02360

OWNER

MARK	DATE	DESCRIPTION
	03/26/18	PROPOSED ALTERATIONS
	06/21/18	PROPOSED ALTERATIONS REVISED

PROJECT NO: 2018-3
CAD DWG FILE: ALS SECOND FLOOR PLANS.DWG
DRAWN BY: --
CHK'D BY: --
COPYRIGHT:

SHEET TITLE
SECOND FLOOR
PROPOSED ALTERATIONS

A1.2

SHEET 1 OF 1