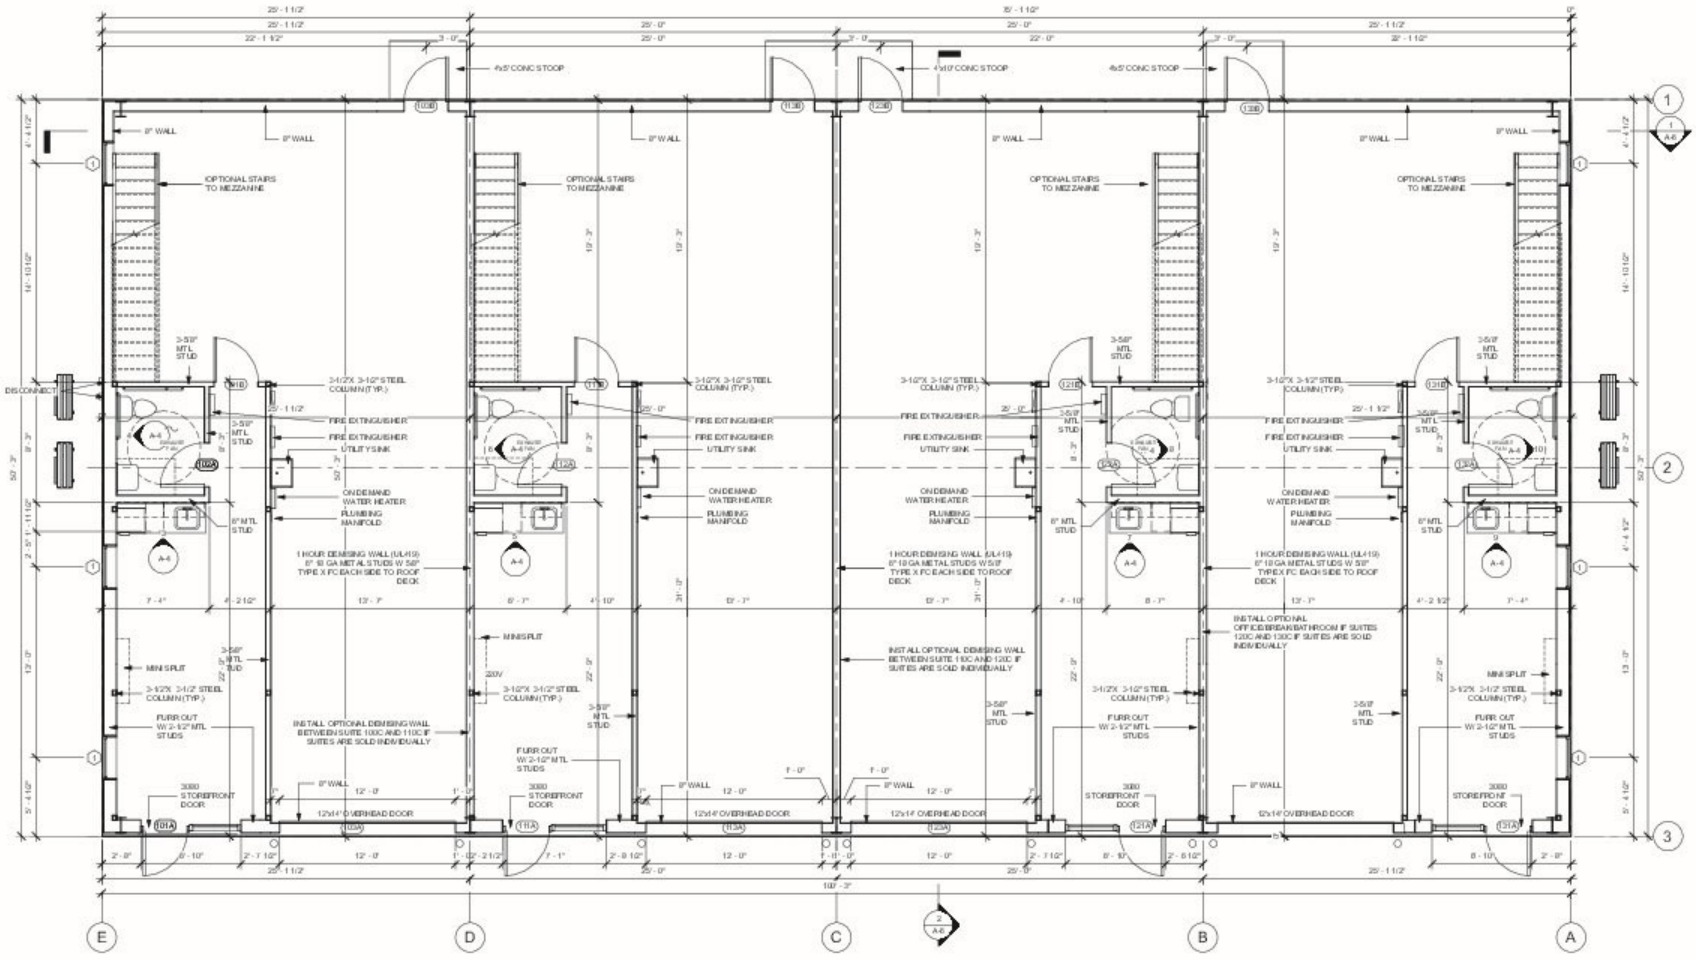

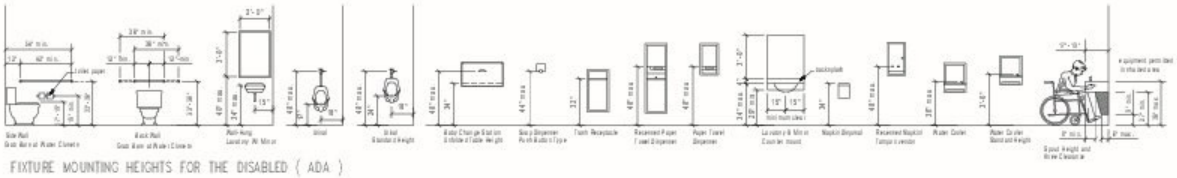

FIXTURE MOUNTING HEIGHTS FOR THE DISABLED (ADA)

NOTE:
1 - ALL INTERIOR DOORS TO BE 36"x84"
2 - CONSTRUCTION TYPE IB NONSPRINKLED (2021 IBC)
3 - ALL DOOR HARDWARE TO BE ACCESSIBLE COMPLIANT.
4 - ALL PLUMBING FIXTURES TO BE ACCESSIBLE COMPLIANT
5 - ALL DOOR DOORS TO FITTED WITH LEVER HANDLES THAT MEET ACCESSIBILITY REQUIREMENTS.
6-GC TO INSTALL SOAP DISPENSER AND PAPER TOWEL DISPENSER IN REST ROOM TO MEET ADA REQUIREMENTS
7-ALL WORK TO BE DESIGNED AND CONSTRUCTED IN ACCORDANCE WITH THE INTERNATIONAL BUILDING CODE, 2021 EDITION
8- ALL INDIVIDUAL SUITE OR BUILDING ADVERTISING SIGNAGE TO BE PERMITTED SEPERATELY IN ACCORDANCE WITH CITY OF KILLEEN PERMITTING REGULATIONS AND WORKSPACE USA CONDOMINIUM REGIME RULES AND REGULATIONS.

① FINISH FLOOR
1/4" = 1'-0"

workspace USA

No.	Description	Date
1		2024-09-25

WORKSPACE USA

KILLEEN PHASE 1

BUILDING C
FLOOR PLAN

Project number	2024-03
Date	07-17-2024
Drawn by	JS
Checked by	JS

A-1

Scale 1/4" = 1'-0"

10/10/2024 10:18:52 AM