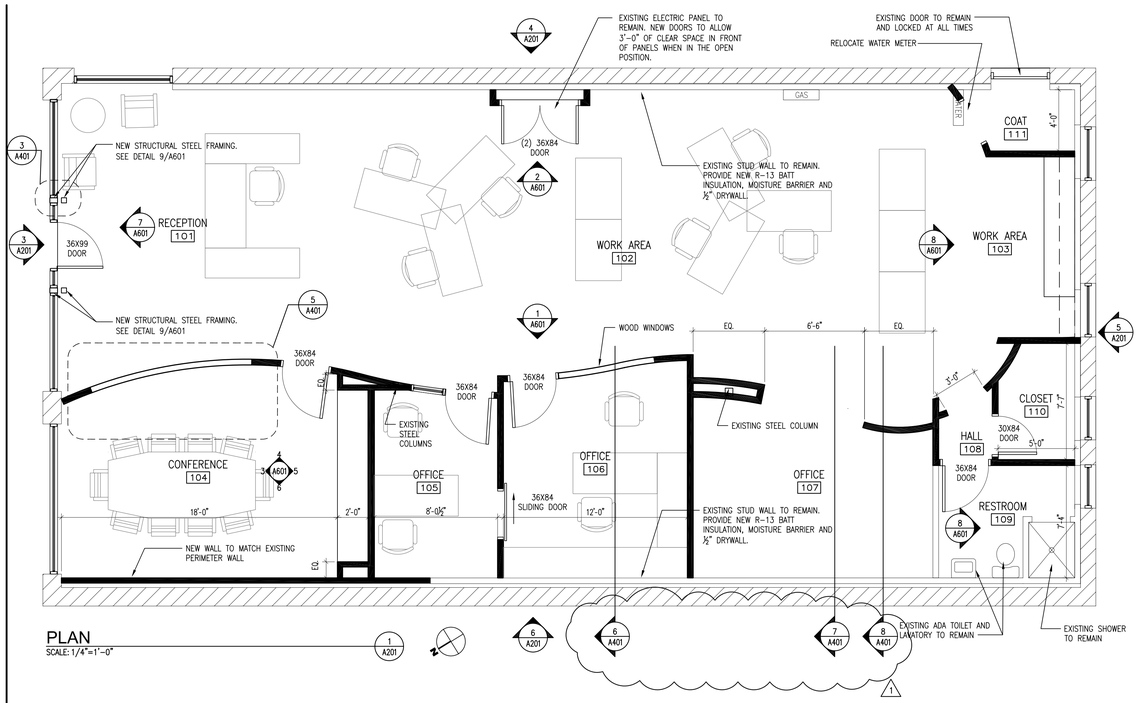

PLAN
SCALE: 1/4"=1'-0"

NORTH
ELEVATION
SCALE: 1/8"=1'-0"

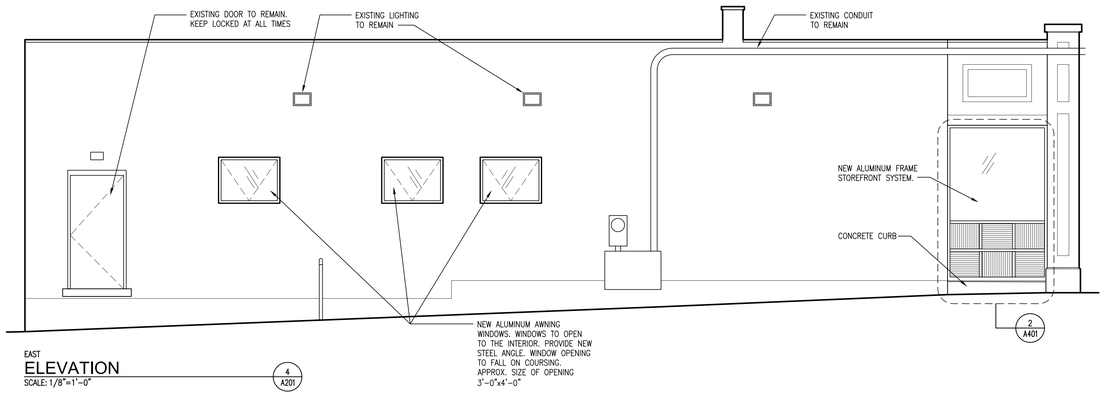

EAST
ELEVATION
SCALE: 1/8"=1'-0"

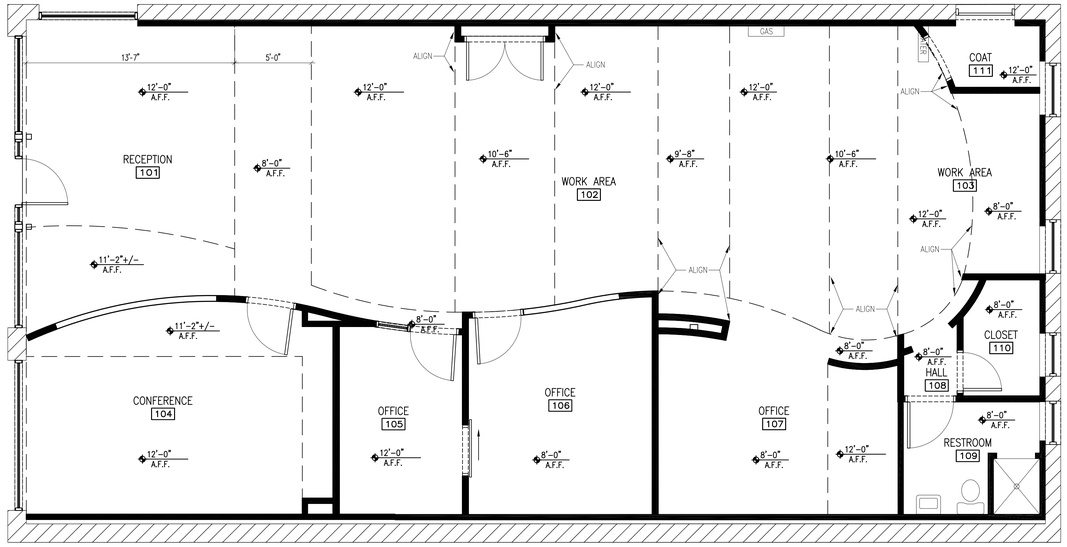

REFLECTED CEILING PLAN
SCALE: 1/4"=1'-0"

LIGHTING BY OTHERS
ELECTRICAL IS DESIGN/BUILD AND UNDER SEPARATE PERMIT

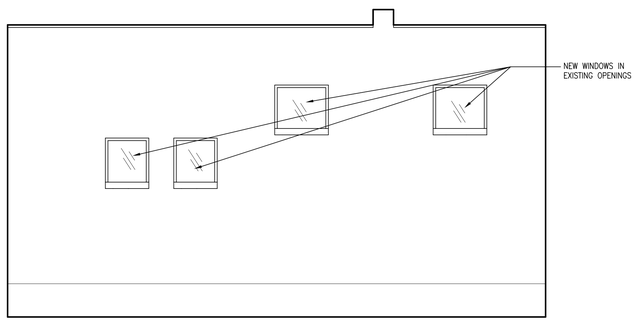

SOUTH
ELEVATION
SCALE: 1/8"=1'-0"

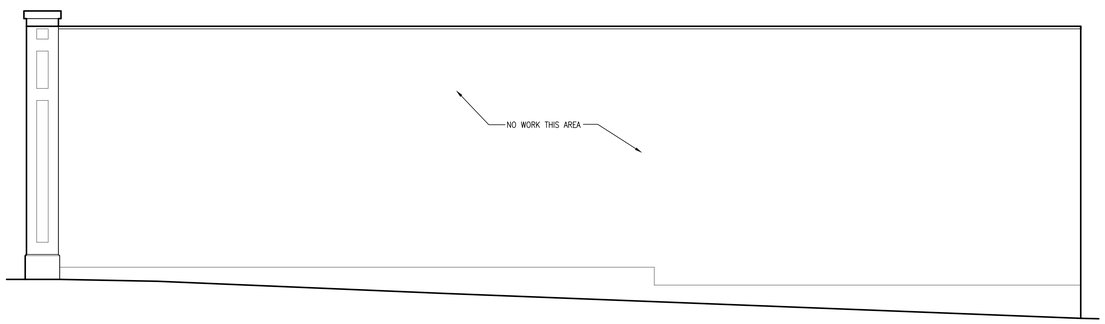

WEST
ELEVATION
SCALE: 1/8"=1'-0"

GENERAL NOTES

1. ALL NEW INTERIOR WALLS ARE TO BE ⅝" GYPSUM BOARD ON BOTH SIDES OF 3-⅝" 20 GAUGE METAL STUDS AT 16" O.C.
2. Ⓣ = TEMPERED GLASS

GBBN architects
ADENINE DESIGN
3251 EASTERN AVENUE
CINCINNATI, OHIO 45226

Owner
Motz Properties, LLC
PO Box 30302
Cincinnati, Ohio, 45230

Project Architect
GBBN Architects Inc.
332 East 8th Street
Cincinnati, Ohio 45202-2217
v 513.241.8700
f 513.241.8873
www.gbbn.com

Project Directory:
Code and Life Safety
GBBN Architects
332 E. 8th Street
Cincinnati, Ohio 45202
v:513.241.8700
f:513.241.8873

Structural Engineer
Pinnacle Engineering, Inc.
4520 Cooper Road
Cincinnati, Ohio 45242
v 513.984.1683
f 513.984.1688

Drawing Issue:

No.	Date	Description
	3.12.07	ISSUE FOR PERMIT
1	3.15.07	GENERAL REVISIONS

Drawing Title:
PLANS & EXTERIOR ELEVATIONS

Job No: 11714.02
CAD File: 11714_BASE
Scale: 1/4" = 1'0"
Date: 00.00.00
Sheet

A201

J:\11714\6 Drawings\6.02 Construction Documents\11714_base.dwg-A201, Plot Date/Time: Mar 15, 2007-2:23pm - By: jbaldin