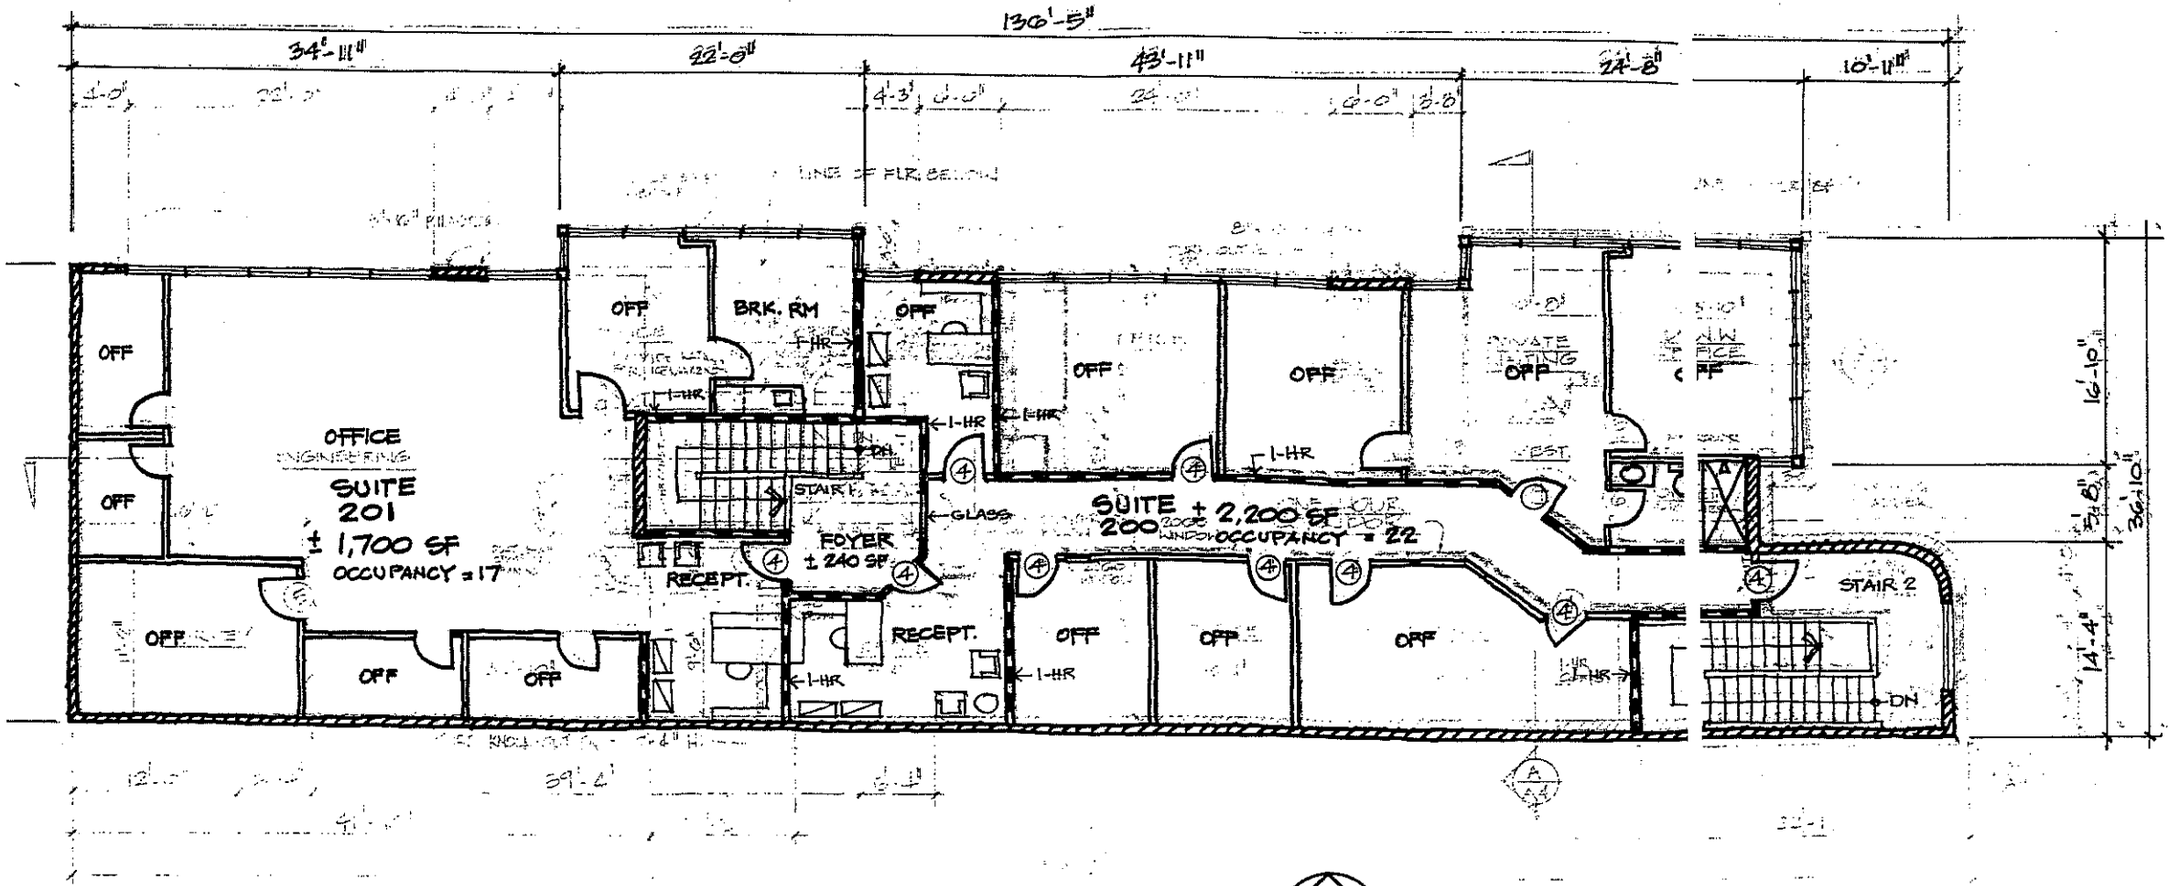

SECOND FLOOR PLAN

1/8"=1'-0"

NORTH

SECOND FLOOR PLAN

NORTH