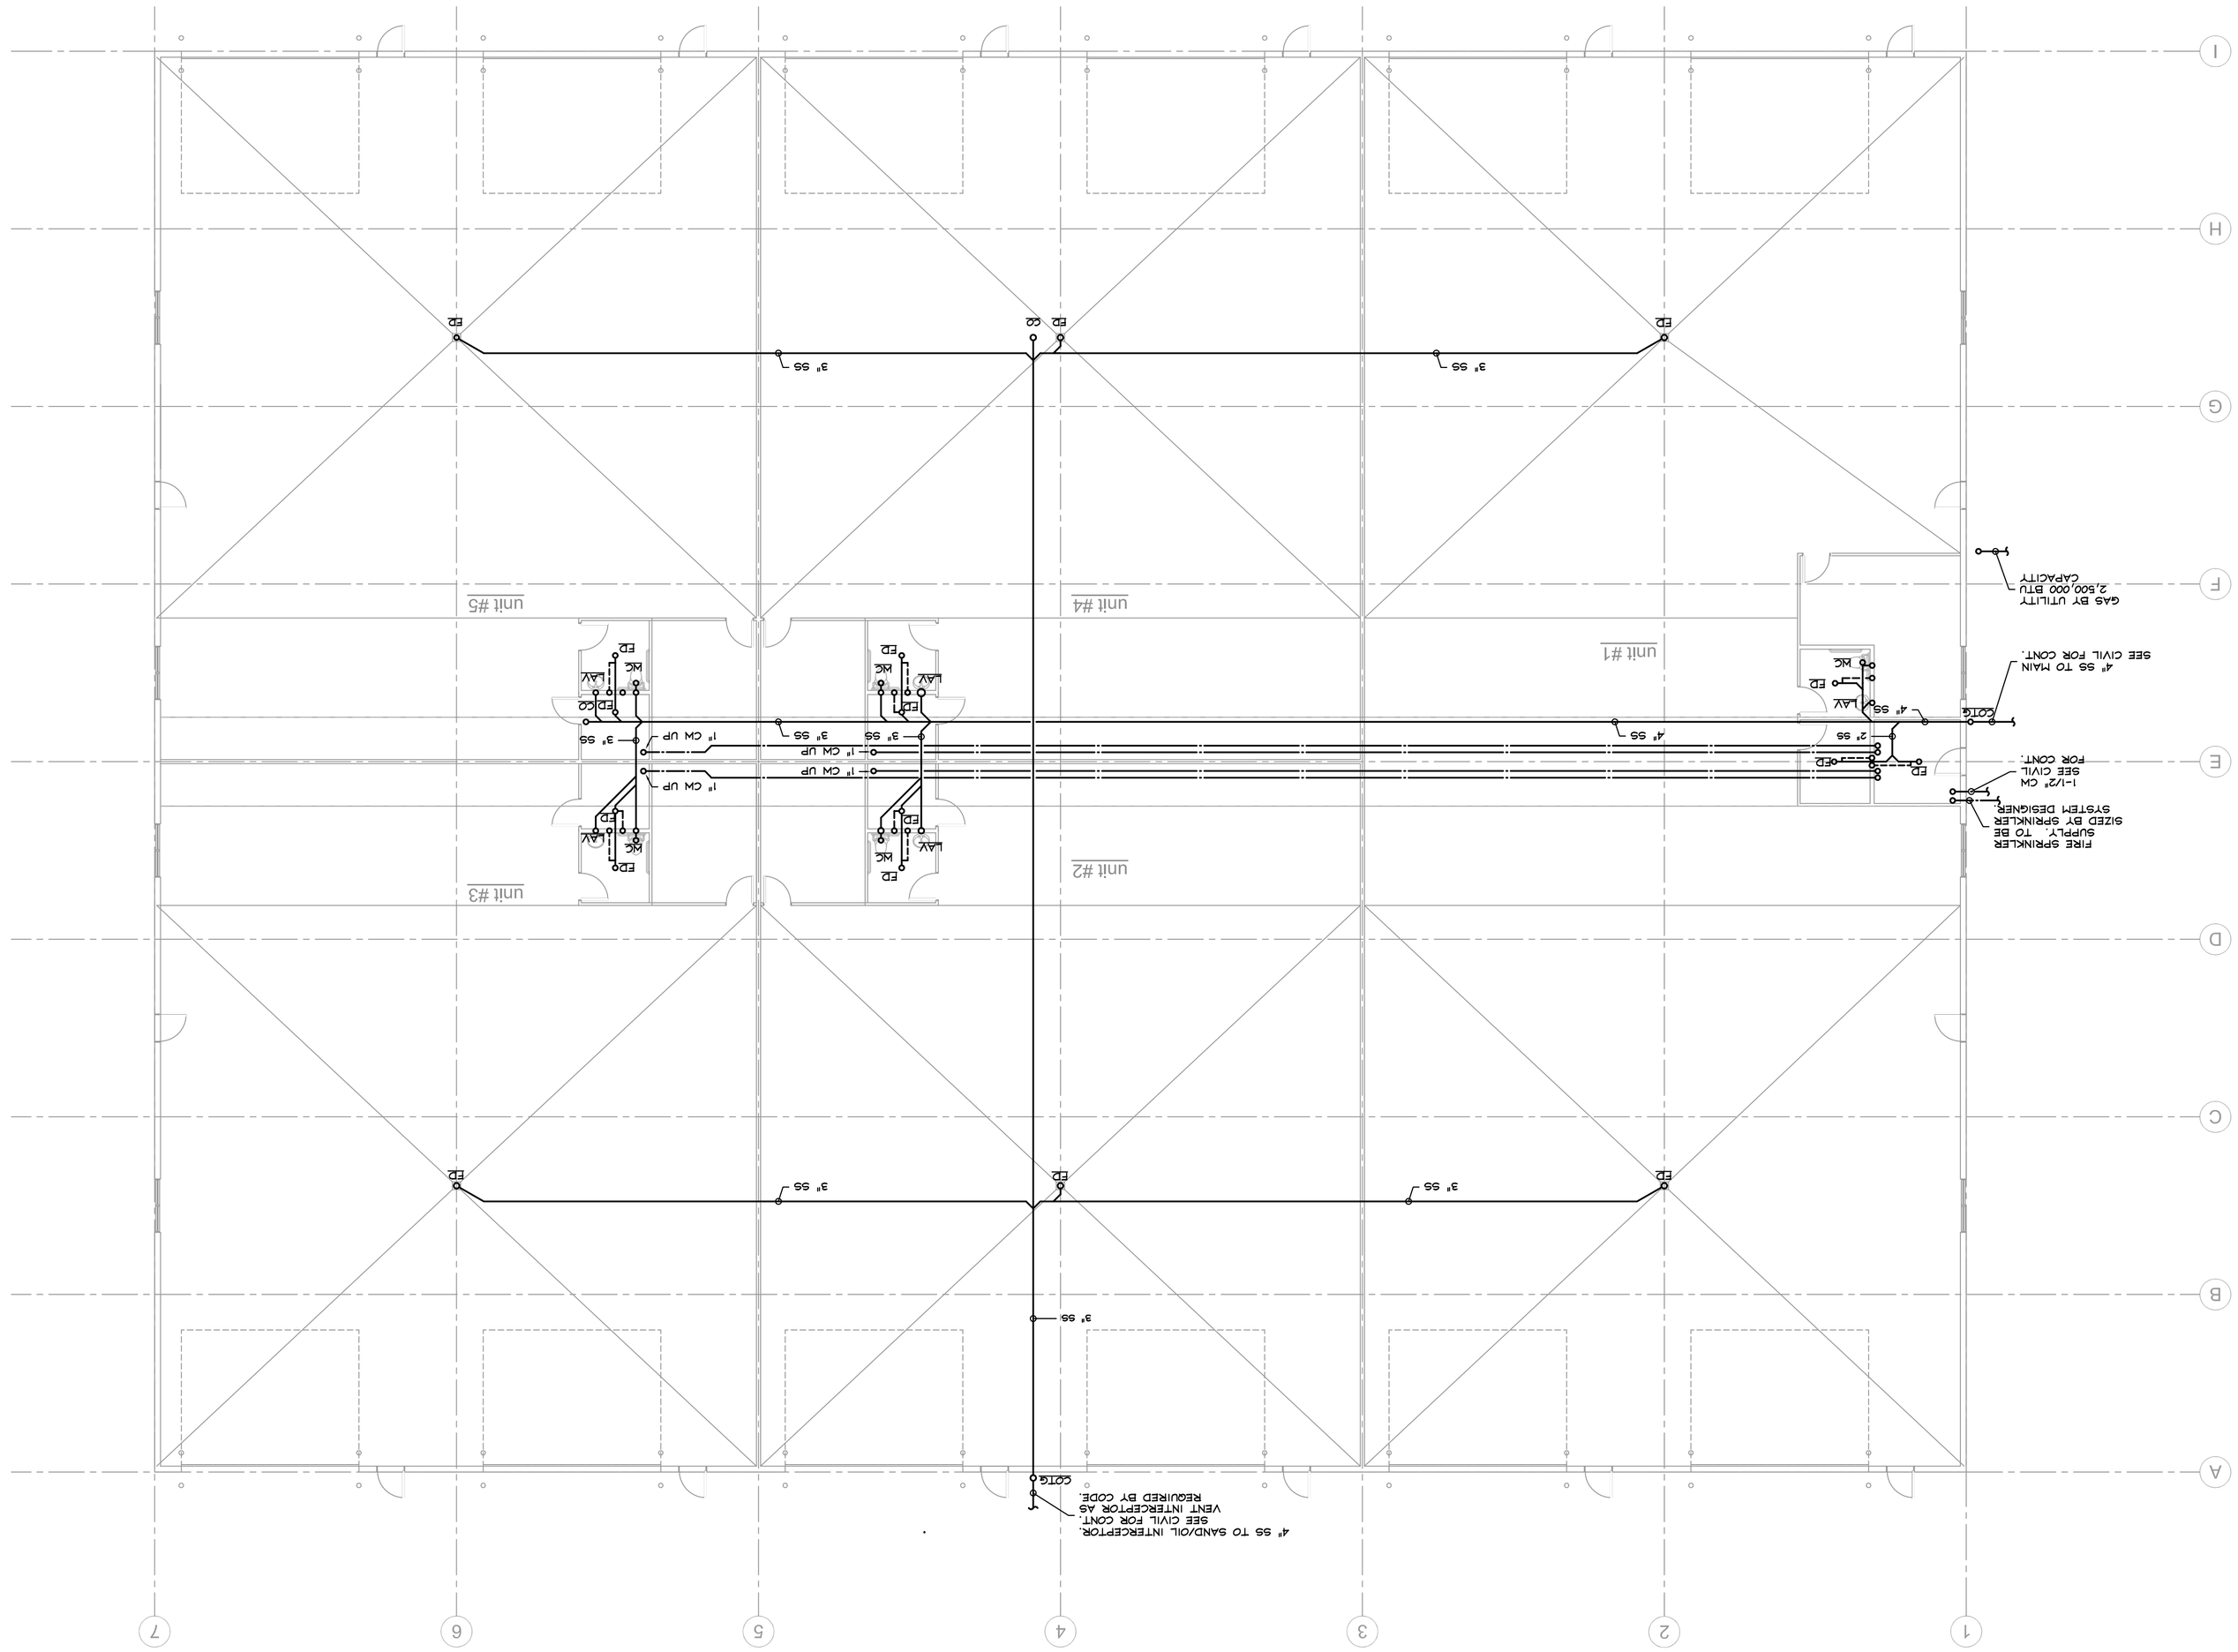

north

1 M0 UNDER SLAB PLUMBING

SCALE: 3/32" = 1'-0"

Lots 3-8 Bl. 2 Northern Plains Energy Park

Minot

North Dakota

Tarpey, LLC
3701 Trakker Trail, Suite 2J
Bozeman, MT 59718

THREE RIVERS ENGINEERING, INC.
MECHANICAL- ELECTRICAL- ENERGY
245 WALKER PARKWAY
406.582.8288 www.TREMT.COM

issue date:
18 may
2011

issued for: permit

M0
drawing