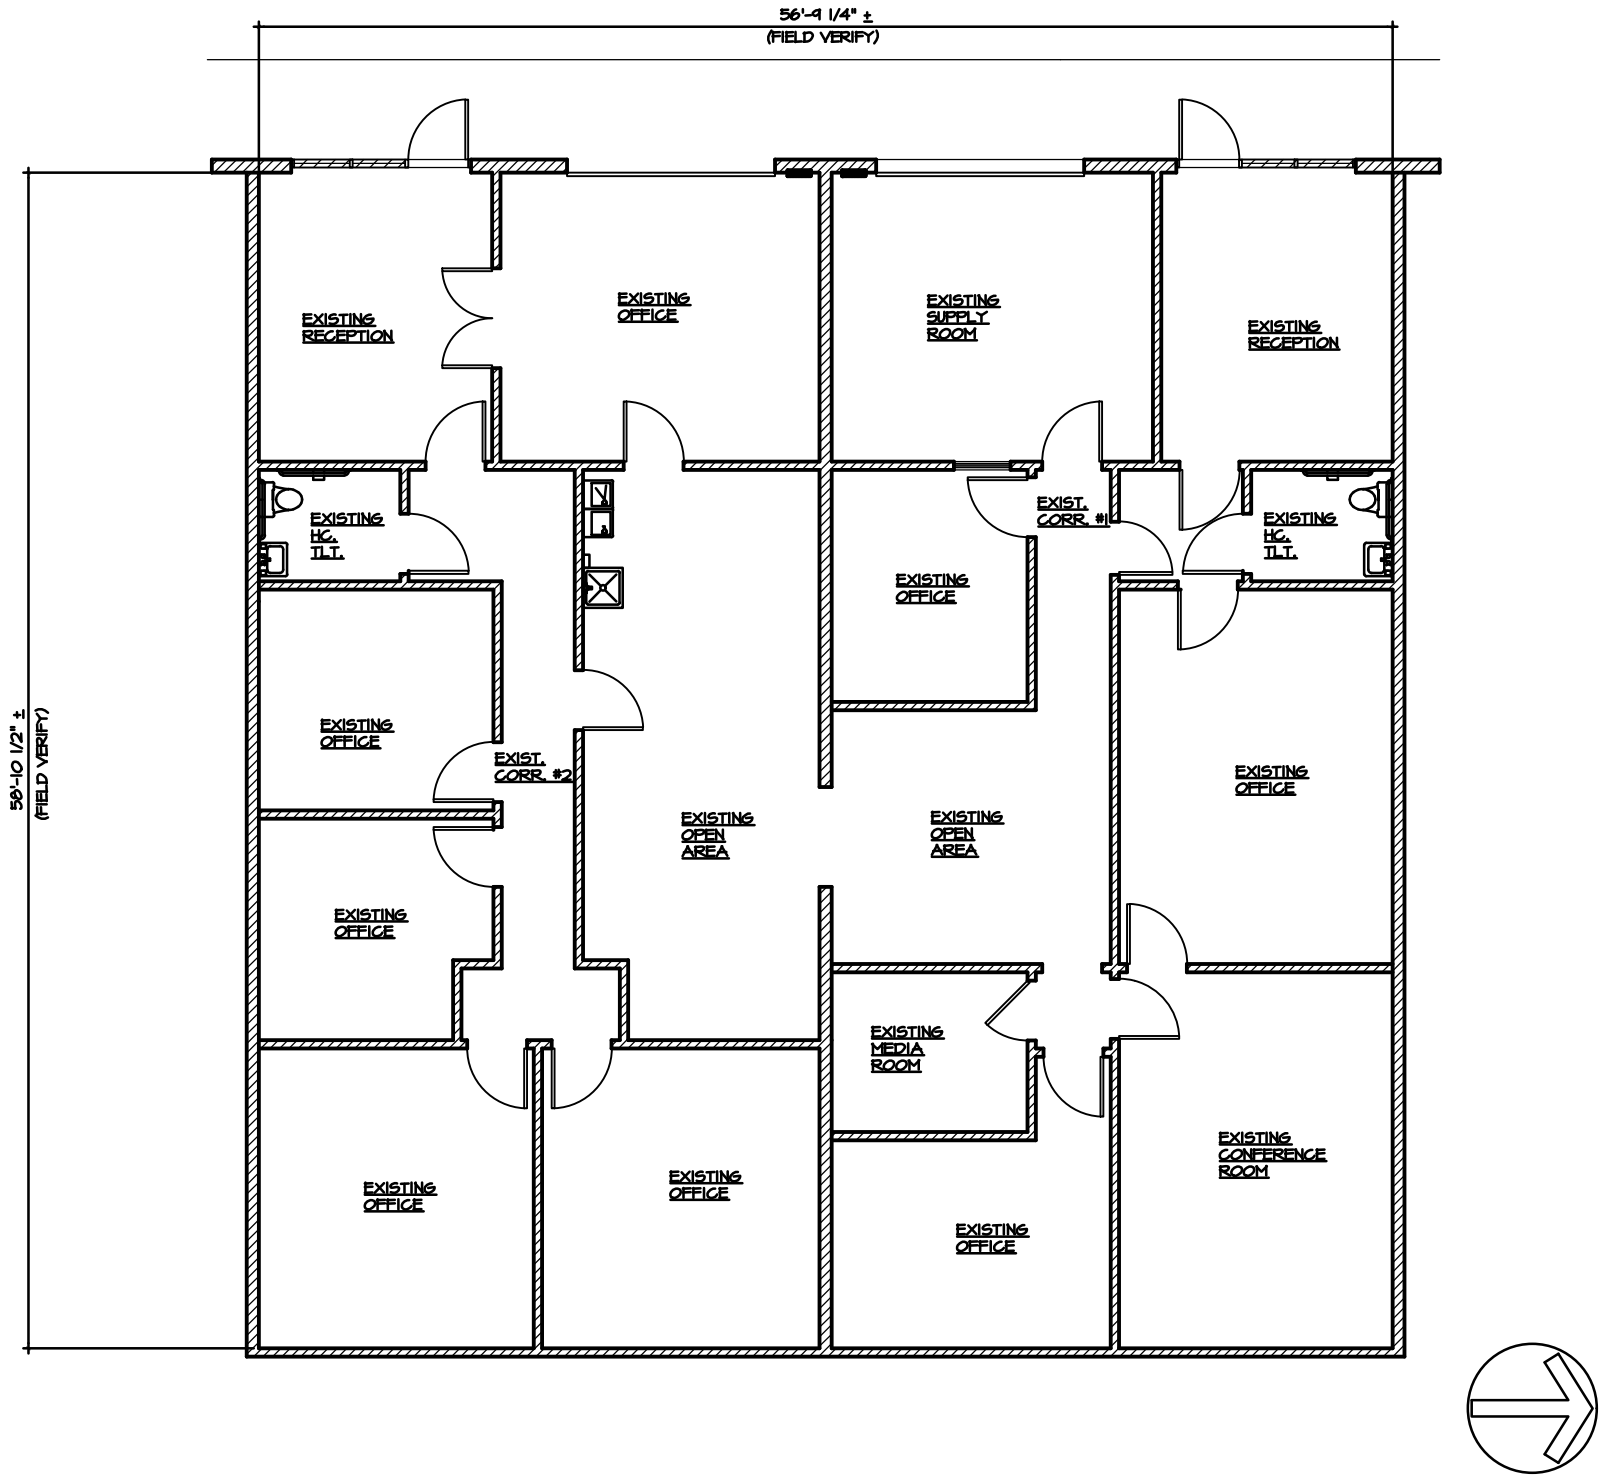
56'-9 1/4" ±
(FIELD VERIFY)
59'-10 1/2" ±
(FIELD VERIFY)
EXISTING RECEPTION
EXISTING OFFICE
EXISTING SUPPLY ROOM
EXISTING RECEPTION
EXISTING HC. TLT.
EXIST. CORR. #1
EXISTING HC. TLT.
EXISTING OFFICE
EXISTING OFFICE
EXIST. CORR. #2
EXISTING OPEN AREA
EXISTING OPEN AREA
EXISTING OFFICE
EXISTING OFFICE
EXISTING MEDIA ROOM
EXISTING CONFERENCE ROOM
EXISTING OFFICE
EXISTING OFFICE
EXISTING OFFICE